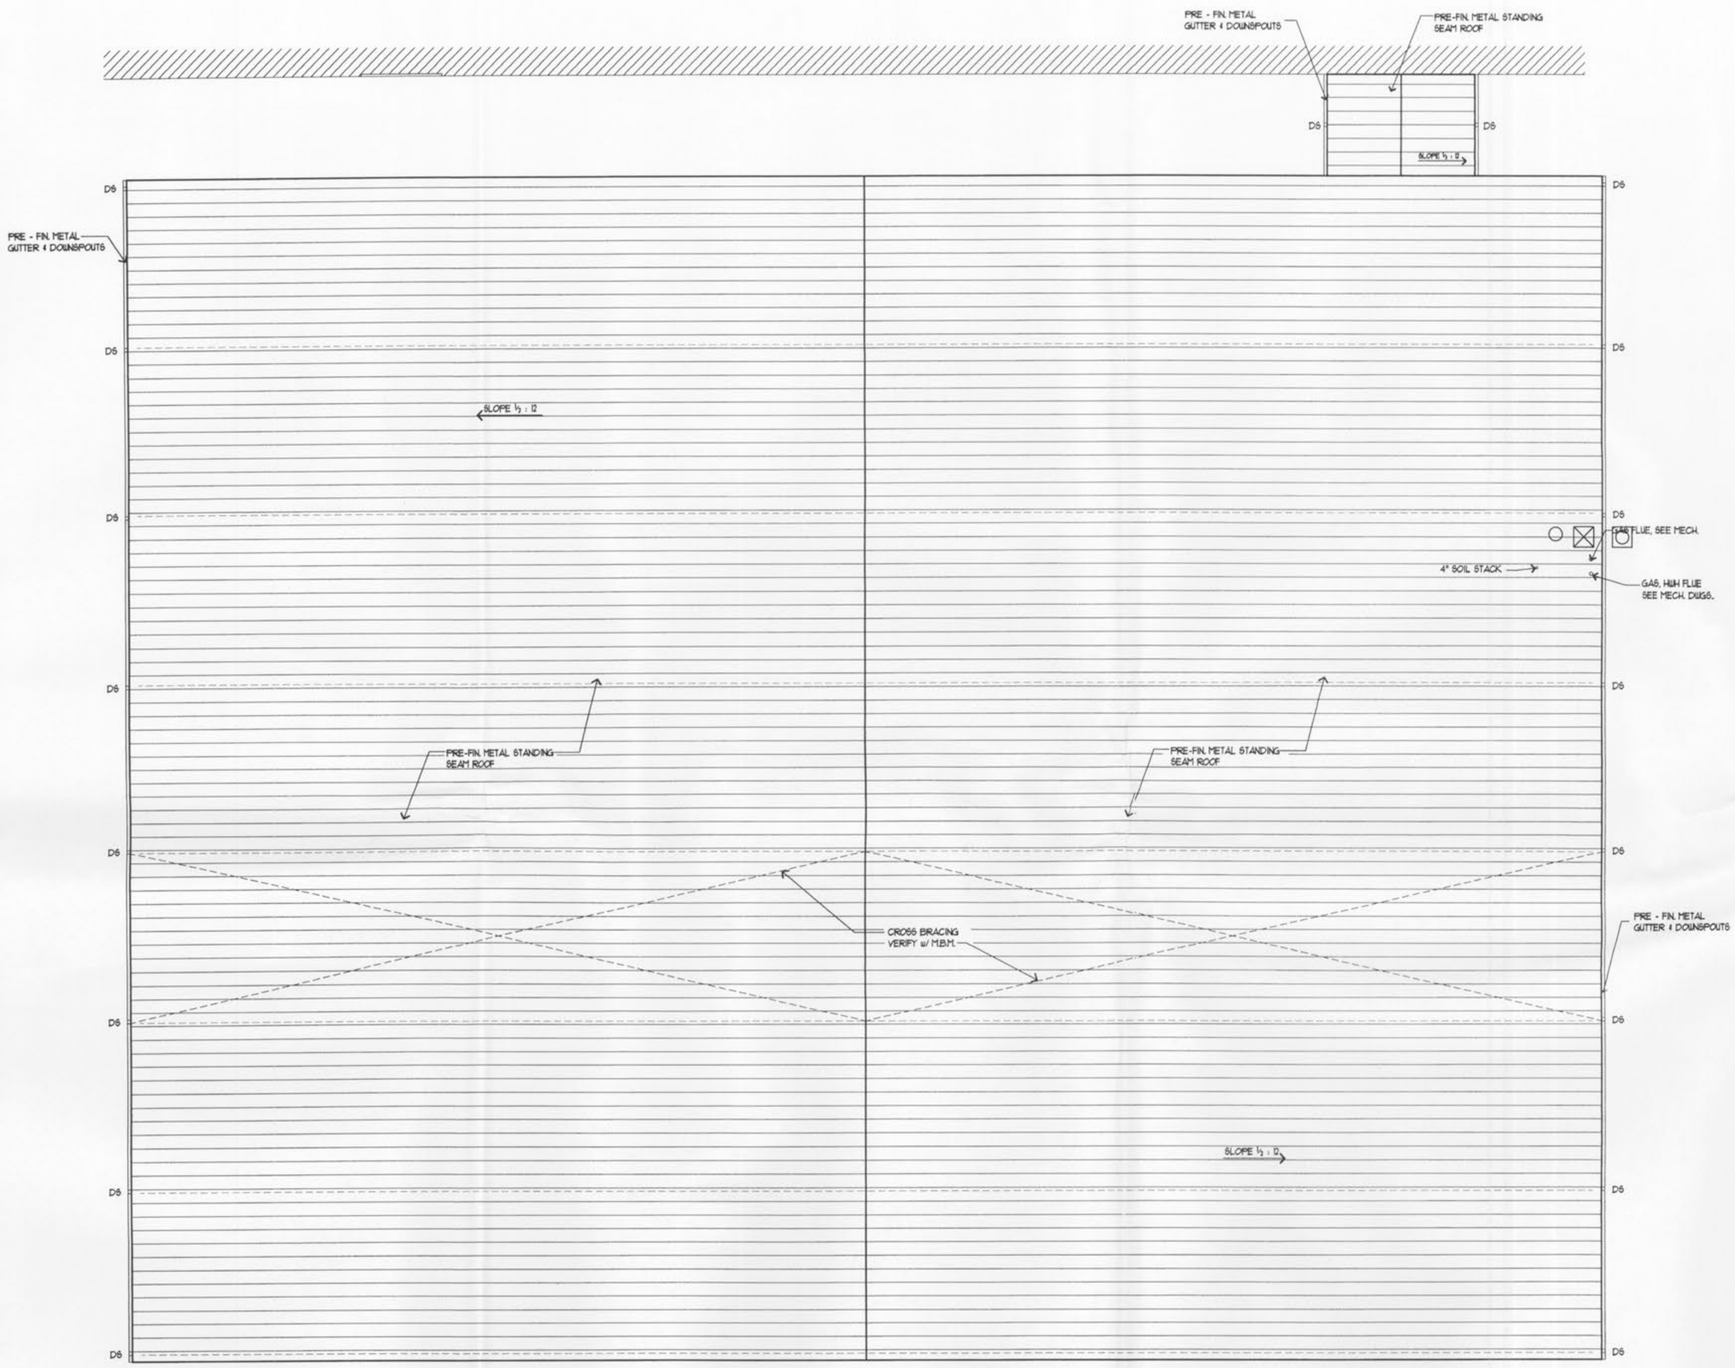

1 ROOF PLAN
A4 | A4 SCALE: 3/32" = 1'-0"

NORTH

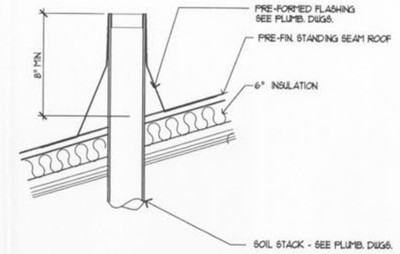

2 SOIL STACK FLASHING DETAIL
A4 | A4 SCALE: 1 1/2" = 1'-0"

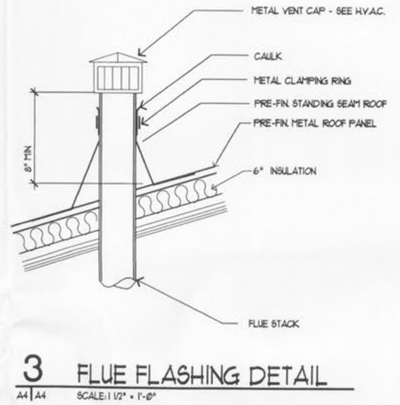

3 FLUE FLASHING DETAIL
A4 | A4 SCALE: 1 1/2" = 1'-0"

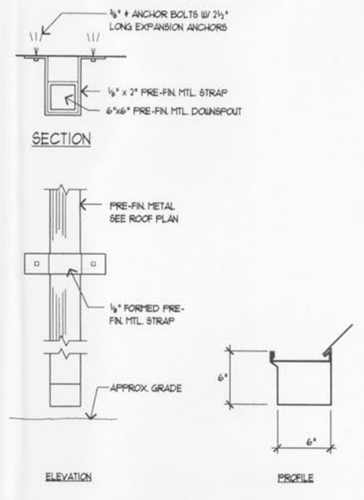

4 DOWN SPOUT DETAIL
A4 | A4 SCALE: 1 1/2" = 1'-0"

© COPYRIGHT 2000 LePIQUE & ORNE ARCHITECTS, INC.

STRUCTURAL
STRAIN ENGINEERING
42 ROLAND DRIVE
SAINT PETERS, MO 63376
CONTACT: JOE STRAIN, P.E.
PHONE (314) 978-9459
FAX (314) 978-9459

LePIQUE & ORNE ARCHITECTS, INC
ESTABLISHED 1916
423 JACKSON STREET, SAINT CHARLES, MO 63301
PHONE (636) 947-0099 FAX (636) 947-8700
CONTACT: RON POWELL E-Mail: rpowell@landoarchitects.com

DENNIS GENE ORNE Number A-4659 REGISTERED ARCHITECT STATE OF MISSOURI

12-7-00

NEW FACILITY FOR :
WILLERDING WELDING
NORTH I-70 SERVICE ROAD, O'FALLON, MO 63366
QUALITY BUILDING SYSTEMS - G.C.

PROJECT NUMBER
00-097
DATE
12-6-00

SHEET
A-4
ROOF PLAN & DETAILS