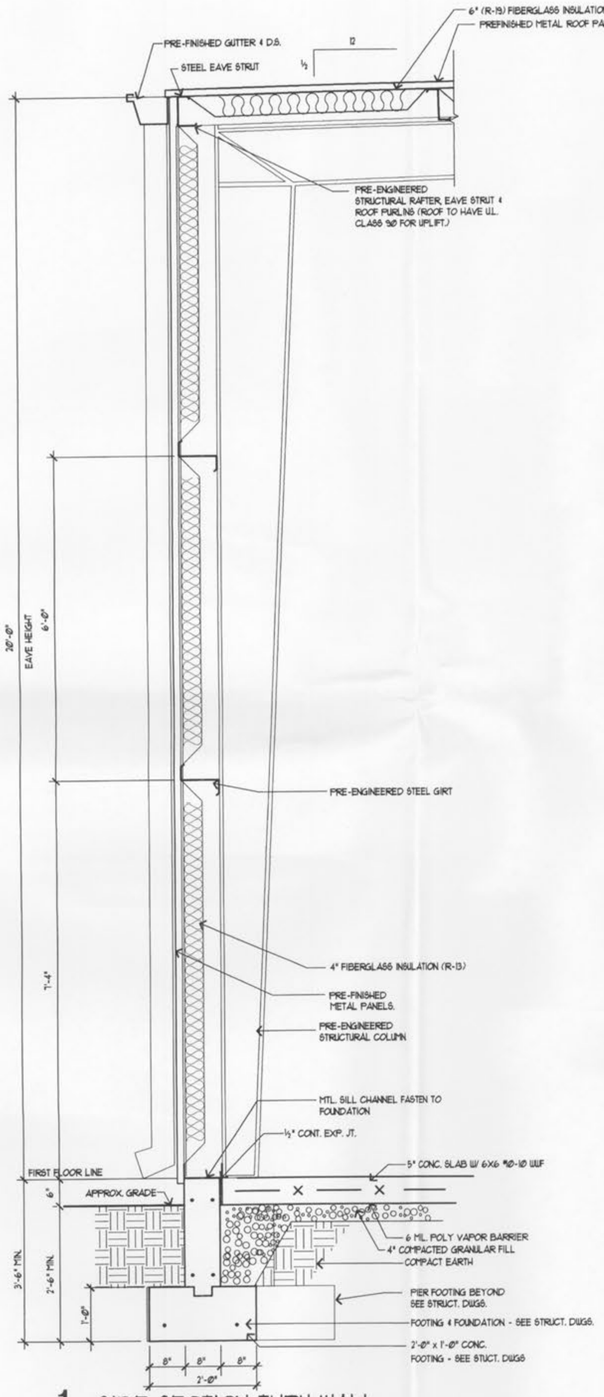

1 SIDE SECTION THRU WALL

A2 | A5 SCALE: 3/4" = 1'-0"

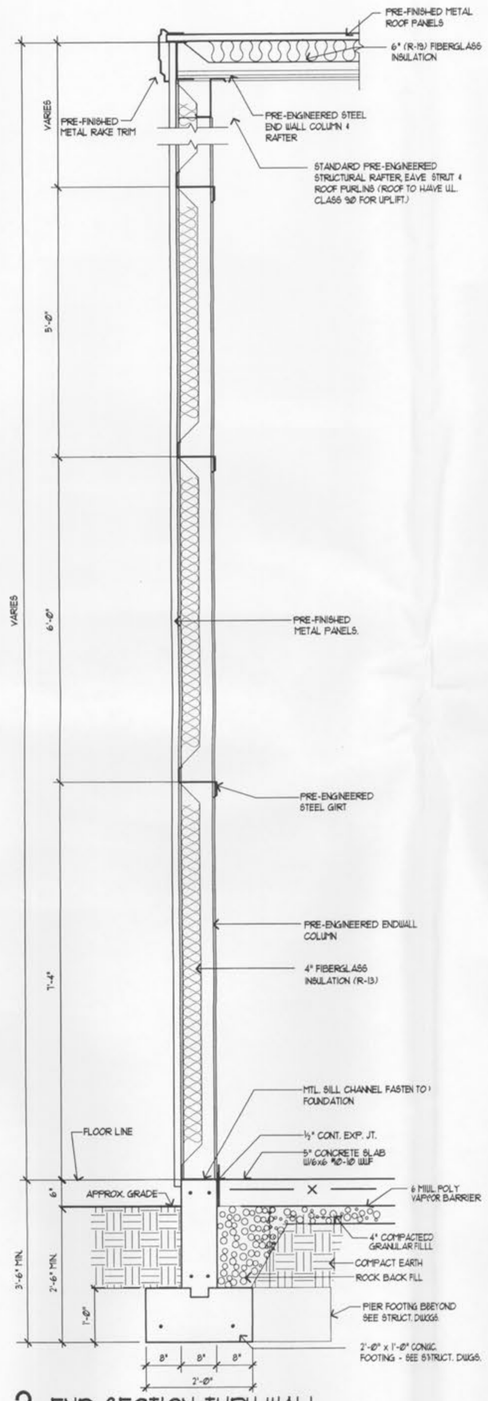

2 END SECTION THRU WALL

A2 | A5 SCALE: 3/4" = 1'-0"

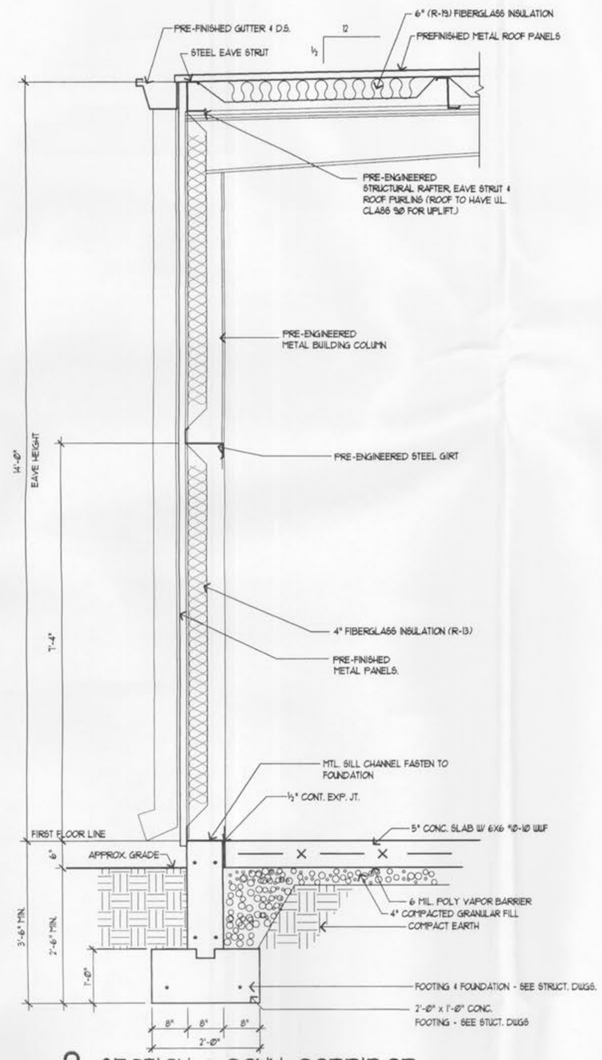

3 SECTION @ CONN. CORRIDOR

A2 | A5 SCALE: 3/4" = 1'-0"

© COPYRIGHT 2000 LePIQUE & ORNE ARCHITECTS, INC.

STRUCTURAL
STRAIN ENGINEERING
42 ROLAND DRIVE
SAINT PETERS, MO 63376
CONTACT: JOE STRAIN, P.E.
PHONE (314) 978-9459
FAX (314) 978-9459

LePIQUE & ORNE
ARCHITECTS, INC
ESTABLISHED 1916
423 JACKSON STREET, SAINT CHARLES, MO 63301
PHONE (636) 947-0099 FAX (636) 947-8700
CONTACT: RON POWELL E-Mail: rpowell@landoarchitects.com

STATE OF MISSOURI DENNIS GRAY ORNE NUMBER A-4585

12-7-00

NEW FACILITY FOR :

WILLERDING WELDING

NORTH I-70 SERVICE ROAD, O'FALLON, MO 63366

QUALITY BUILDING SYSTEMS - G.C.

PROJECT NUMBER
00-097

DATE
12-6-00

SHEET
A-5
WALL SECTIONS