SEWER PROFILES

WINDSONG

JULY 12, 1989 85-20842

REV. 7-27-89
REV. 8-7-89

SCALE 1"=50' HORIZ
1"=10' VERT

FINAL SURVEY — PLOTTED — PLOTTED FROM FIELD TRAVERSE — AS-BUILTS — APPROVED — DATE — BY — NO. — REVISIONS NOTED

ORIGINAL SURVEY — PLOTTED — PLOTTED FROM FIELD TRAVERSE — AS-BUILTS — APPROVED — DATE — BY — NO. — REVISIONS NOTED

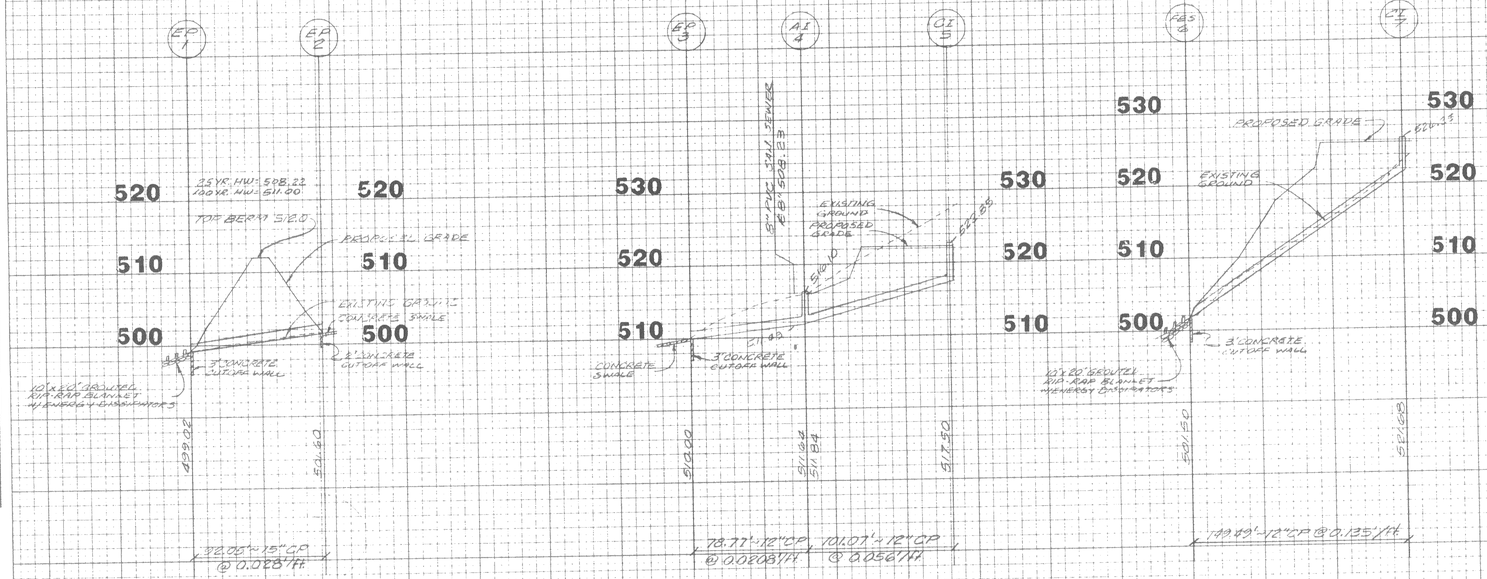

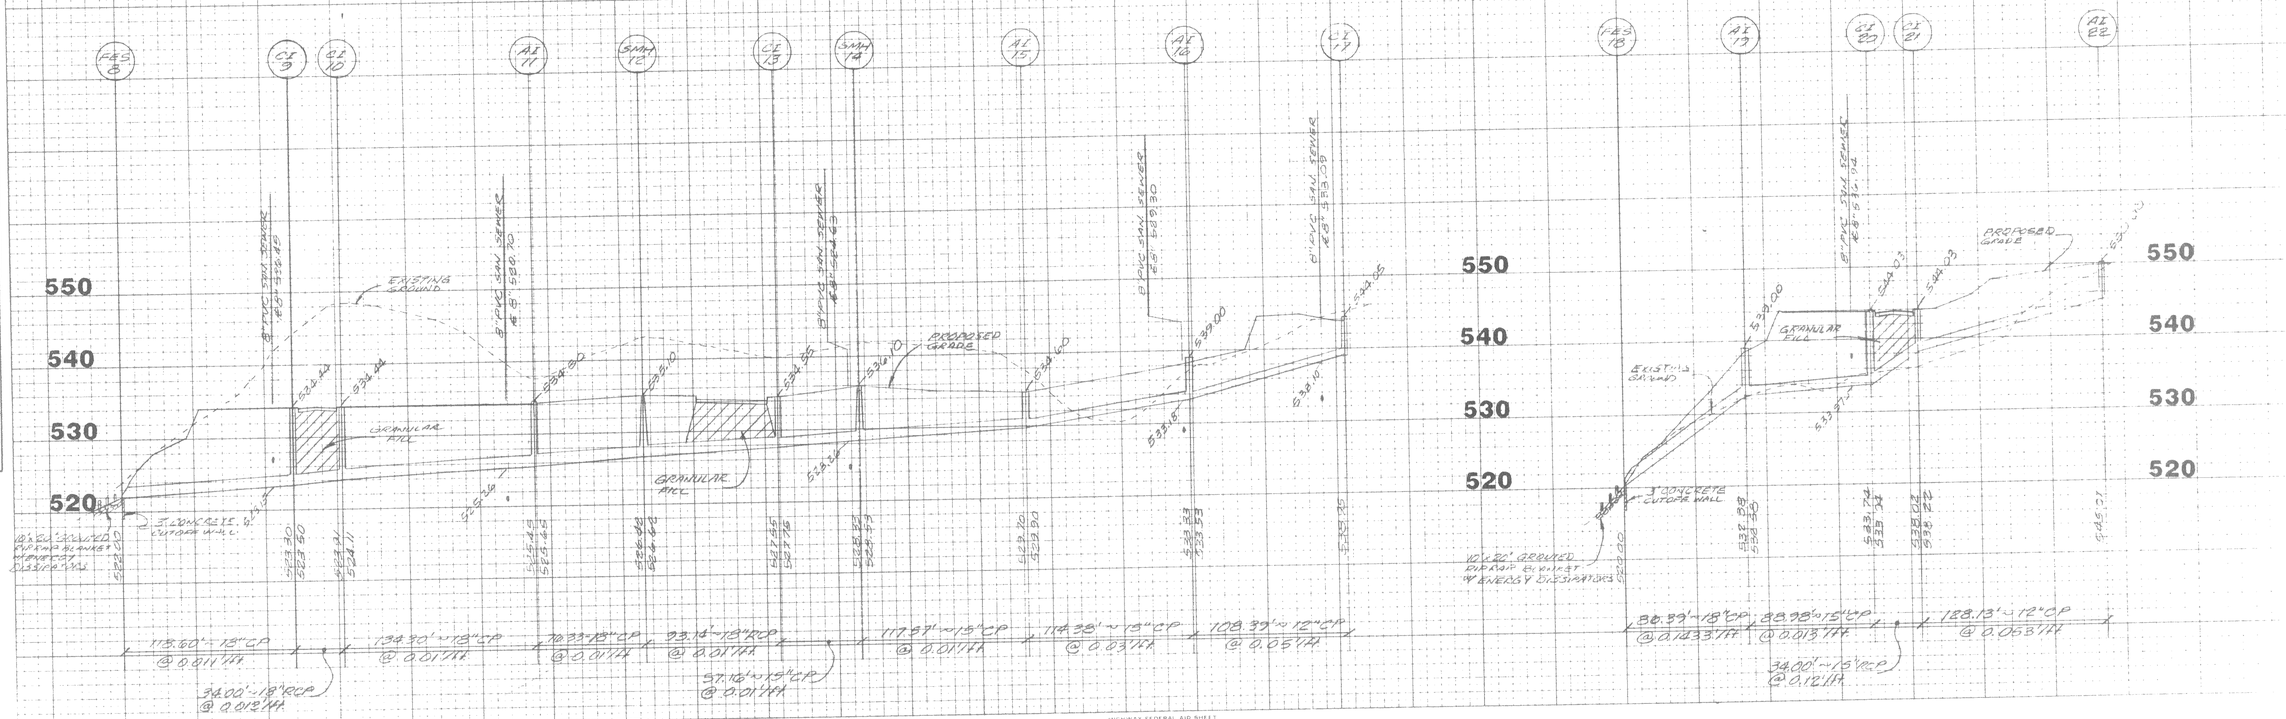

HIGHWAY FEDERAL AID SHEET
PLATE 3-FULL CROSS SECTION-FULL LINE
TELEDYNE
PRINTED IN U.S.A.

10/