J:\970231\0001\MCBRIDE\PHASE1\Black Hawk\c31.dwg Fri May 29 11:21:45 1998 Plotted by TERRI_BU

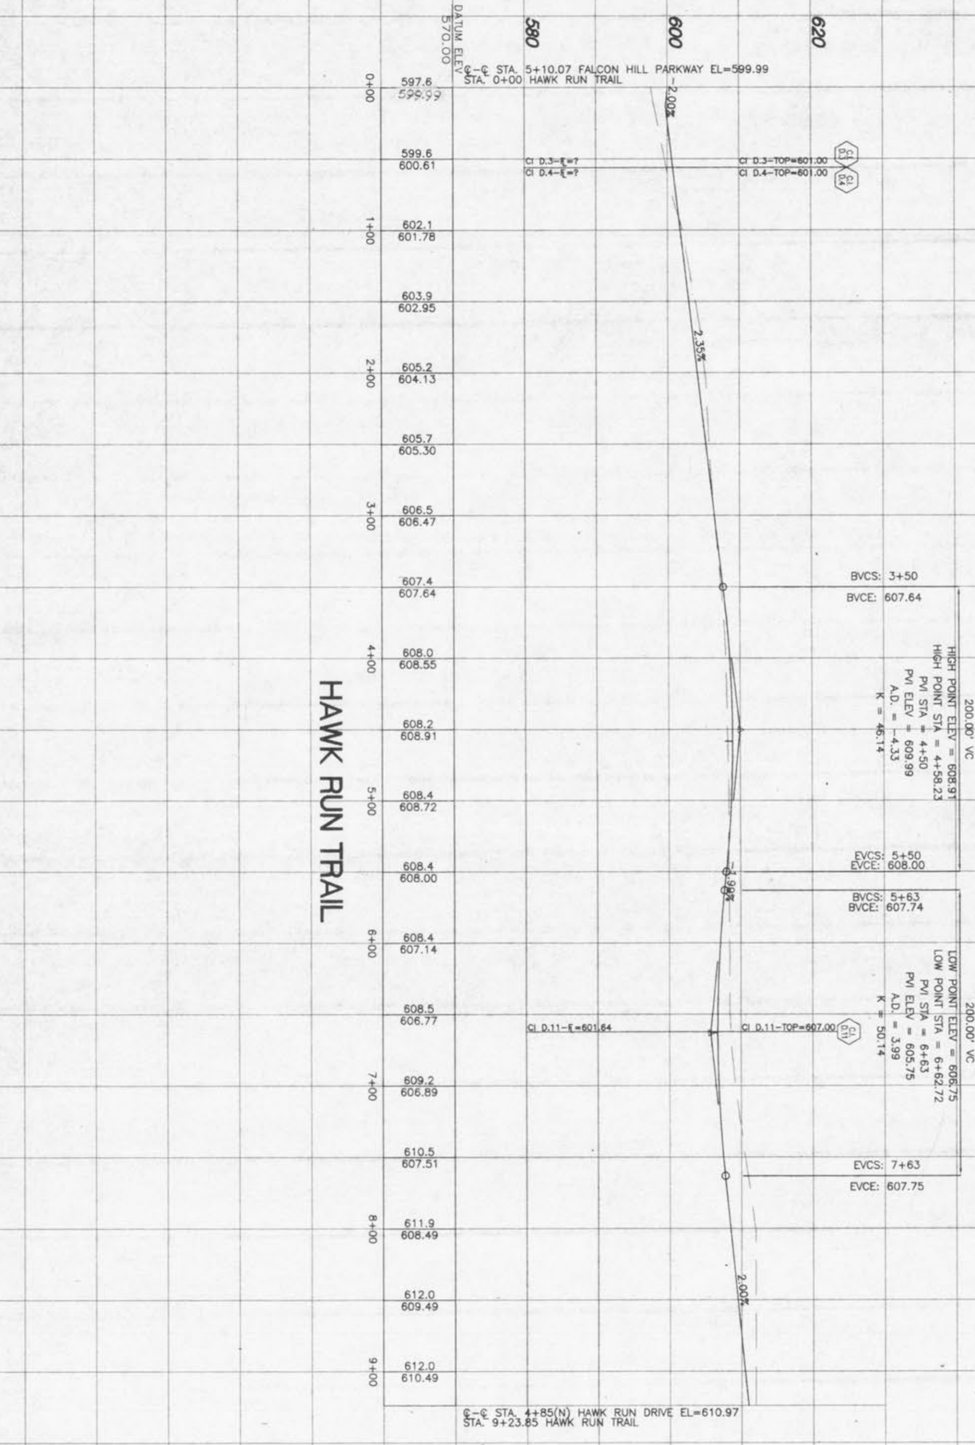

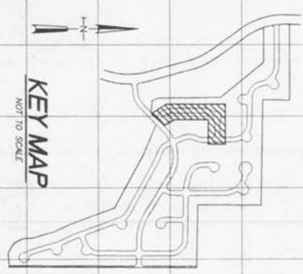

SCALE: 1"=50' HORZ.
1"=10' VERT.

BLACK HAWK STREET PROFILES

SHEET 8 OF 20

C31

NO.	DATE

PROJECT NO. 970231 | CONTRACT NO. 0002

DRAWN FPB | CHECKED SYE

DATE 05/29/98

DISCLAIMER OF RESPONSIBILITY

I hereby certify that the documents enclosed herein were prepared by me or under my direct supervision and I hereby declare any responsibility for the use of these documents for any additional purpose or project other than that for which they were prepared, or for any part or parts of the architectural or engineering content of these documents.

Registration State of Missouri
Gallin Elliott Kuhlmann
Engineer

Copyright © 1998 Kuhlmann Design Group, Inc. All rights reserved.

KdG

Kuhlmann Design Group, Inc.
#6 Westbury Drive
St. Charles, Missouri 63301
Tel: (314) 946-5566
St. Louis, Missouri
Belleville, Illinois
St. Charles, Missouri

WINGHAVEN PHASE I IMPROVEMENT PLANS FOR BLACK HAWK VILLAGE

PART OF U.S. SURVEY NO. 1669
AND PART OF SECTIONS 11 & 12
TOWNSHIP 46 NORTH, RANGE 2 EAST
CITY OF O'FALLON, MISSOURI