J:\970231\0001\MICRO\DRAWINGS\Black Hawk V2.dwg - Fri May 29 11:26:20 1998 - Plotted by TERM_DO

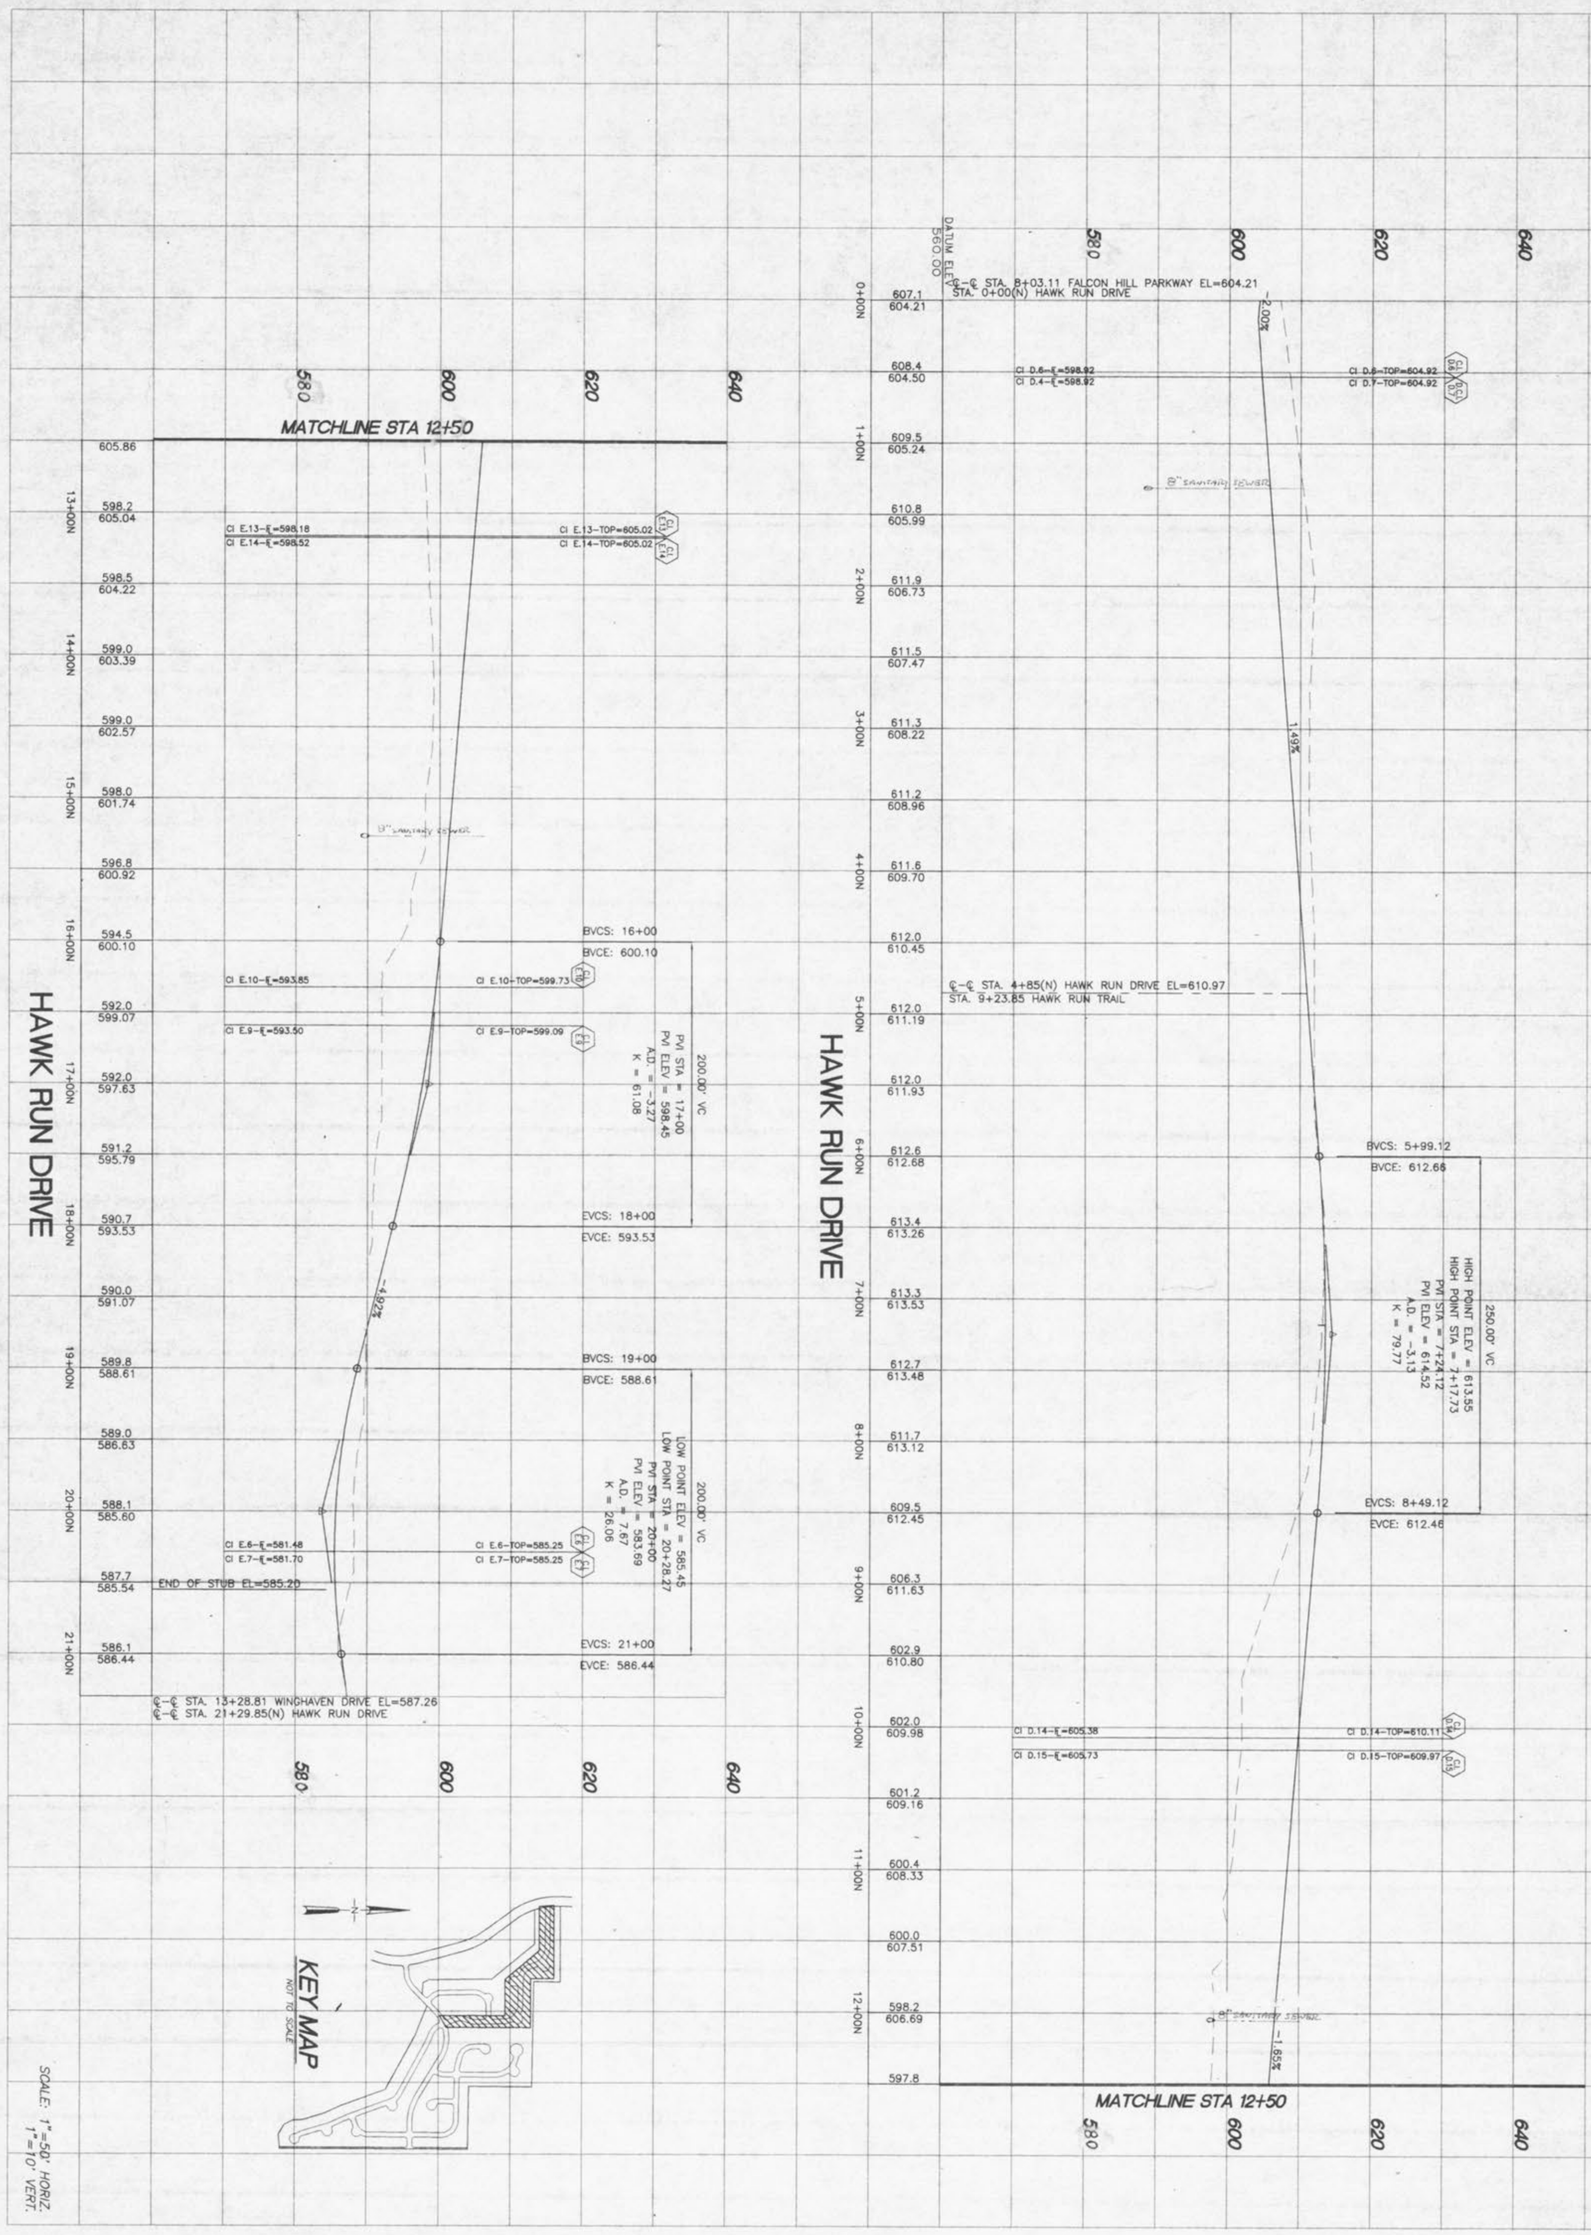

BLACKHAWK STREET PROFILES

SHEET 9 OF 20

C3.2

NO.	DATE	DESCRIPTION
1	6/15/98	PER PLANNER

PROJECT NO. 970231 | CONTRACT NO. 0002

DRAWN FPB | CHECKED STE | DATE 05/29/98

DISCLAIMER OF RESPONSIBILITY

I hereby certify that the documents prepared by me or under my direct supervision and attached hereto are to be submitted by my agent and limited to the Improvement Plans for Winghaven Phase I, Lot 1, for which Drawings, Specifications, and/or Reports are prepared or checked by me and/or my employees, is true and correct to the best of my knowledge and belief. I further state that I am a duly licensed professional engineer in the State of Missouri and that I am familiar with the provisions of the engineering practice of surveying.

STATE OF MISSOURI
SALIM ELKOTT
NUMBER E-22937
PROFESSIONAL ENGINEER

The drawings, specifications and ideas, designs and arrangements represented thereon are and shall remain the property of Kuhlmann Design Group, Inc. and shall not be used in whole or part for any purpose whatsoever without the written permission of Kuhlmann Design Group, Inc.

KdG

Kuhlmann Design Group, Inc.
#6 Westbury Drive
St. Charles, Missouri 63301
Tel: (314) 946-5566
St. Louis, Missouri
Belleville, Illinois
St. Charles, Missouri

WINGHAVEN PHASE I IMPROVEMENT PLANS FOR BLACK HAWK VILLAGE

PART OF U.S. SURVEY NO. 1669
AND PART OF SECTIONS 11 & 12
TOWNSHIP 46 NORTH, RANGE 2 EAST
CITY OF O'FALLON, MISSOURI