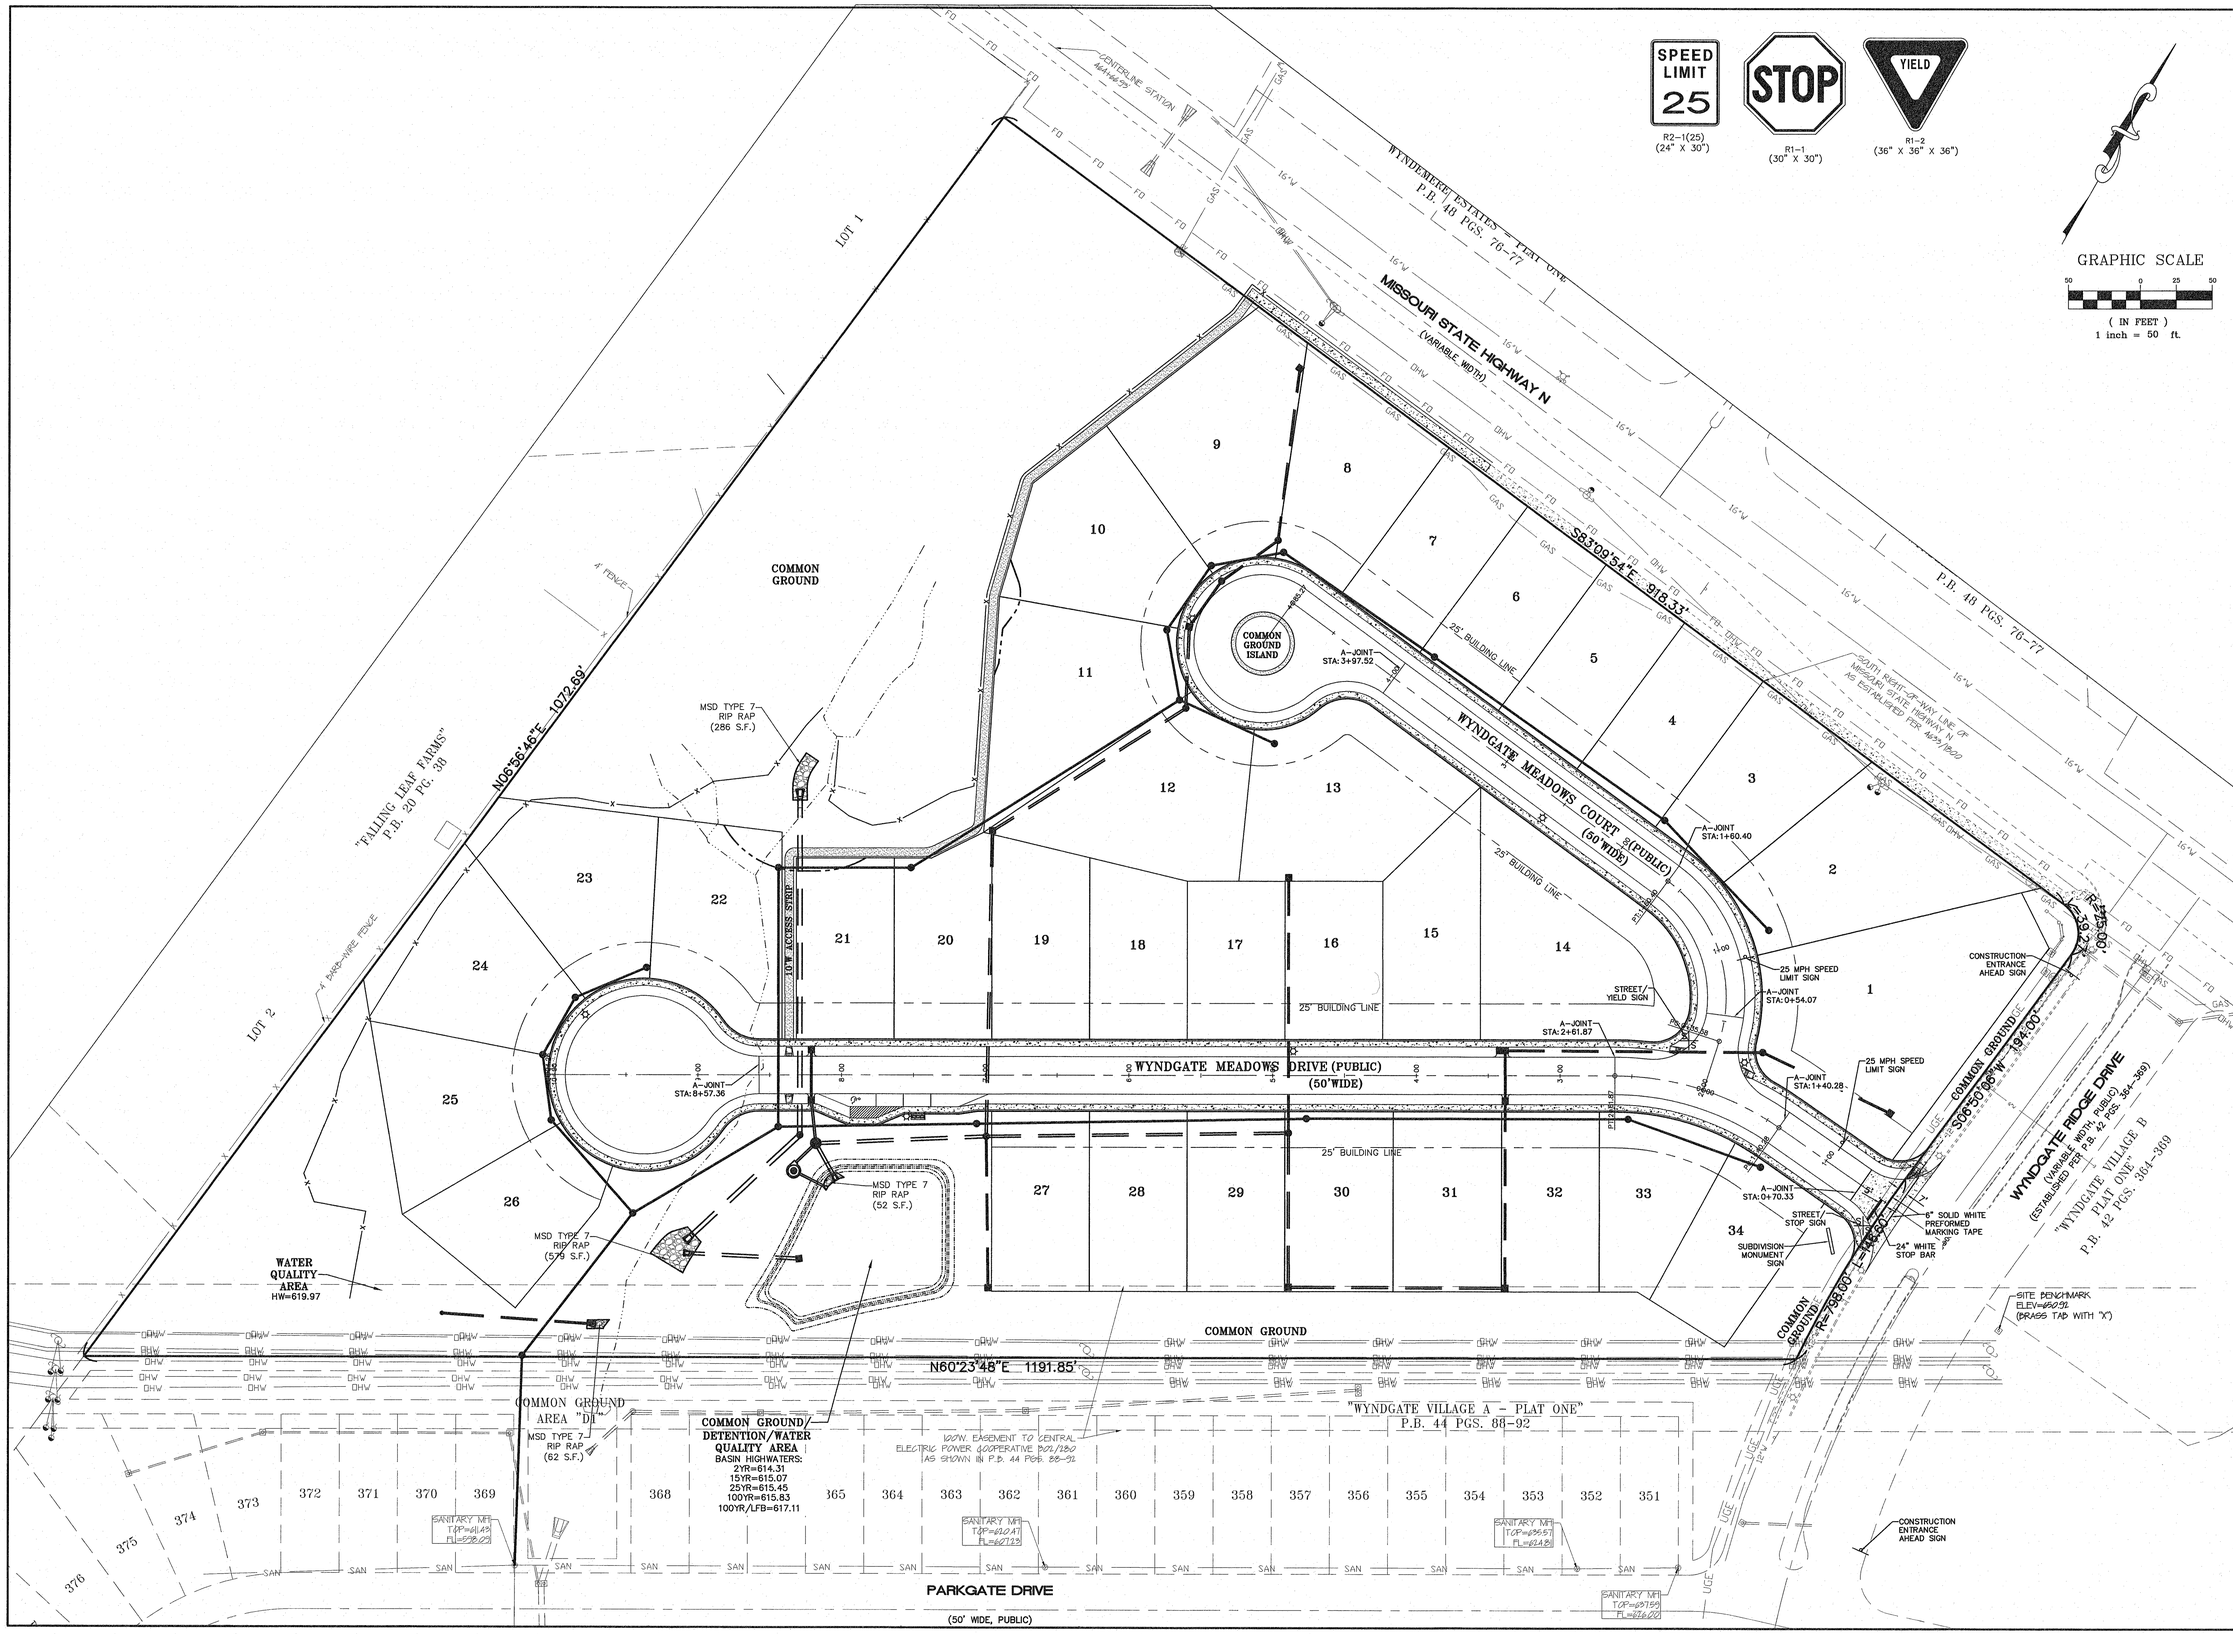

PROJECT TITLE:

WYNDGATE MEADOWS

Bax Project #17-17314 Issue Date: 07/09/2019

ENGINEERING
PLANNING
SURVEYING
221 Point Test Blvd.
St. Charles, MO 63301
636-928-5552
FAX 928-1718

DISCLAIMER OF RESPONSIBILITY
I hereby specify that the documents intended to be authenticated by my seal are limited to this sheet, and I hereby disclaim any responsibility for all other Drawings, Specifications, Estimates, Reports or other documents or instruments relating to or intended to be used for any part or parts of the architectural or engineering project or survey.

STATE OF MISSOURI
JEFFREY B SIMMONS
NUMBER
PE-2007030831
PROFESSIONAL ENGINEER
7/12/19

JEFFREY B. SIMMONS
CIVIL ENGINEER
2007030831

Copyright 2019
Box Engineering Company, Inc.
Authority No. 000655
All Rights Reserved

REVISIONS

08/08/19	D.C.S.D. P.W.S.D. #2 & CLIENT COMMENTS
08/30/19	D.C.S.D. P.W.S.D. #2 & CITY COMMENTS
09/25/19	D.C.S.D. & CITY COMMENTS
10/22/19	CITY COMMENTS
11/08/19	CITY COMMENTS
11/22/19	CITY COMMENTS

Developer / Owner:
STRAOR, L.L.C.
9645 Clayton Road
St. Louis, MO 63124
314-667-9400

SIGNAGE, STRIPING AND JOINT PLAN

P+Z No. #18-012166
Approval Date: 06/27/2019
City No. #RSP-19-000010