REVISED	WYNDWOOD PLACE SANITARY & STORM SEWER	REGISTERED PROFESSIONAL ENGINEER STATE OF MISSOURI ELMER ANTHONY MICHAEL BUMPER E-16146
	Sheet ____ of ____ Date 1-25-78 Scale HORIZ 1"=50' VERT 1"=5' Drawn by LAS	

METTS
SURVEYING & ENGINEERING CO.
421 TERRA LANE WEST 272-6680
O'FALLON, MISSOURI 63366

FINAL SURVEY — SURVEYED, PLOTTED, NOTE BOOK, NO., TEMPLATE, AREA, AREAS CHECKED, BY, DATE

ORIGINAL SURVEY — SURVEYED, PLOTTED, NOTE BOOK, NO., TEMPLATE, AREA, AREAS CHECKED, BY, DATE

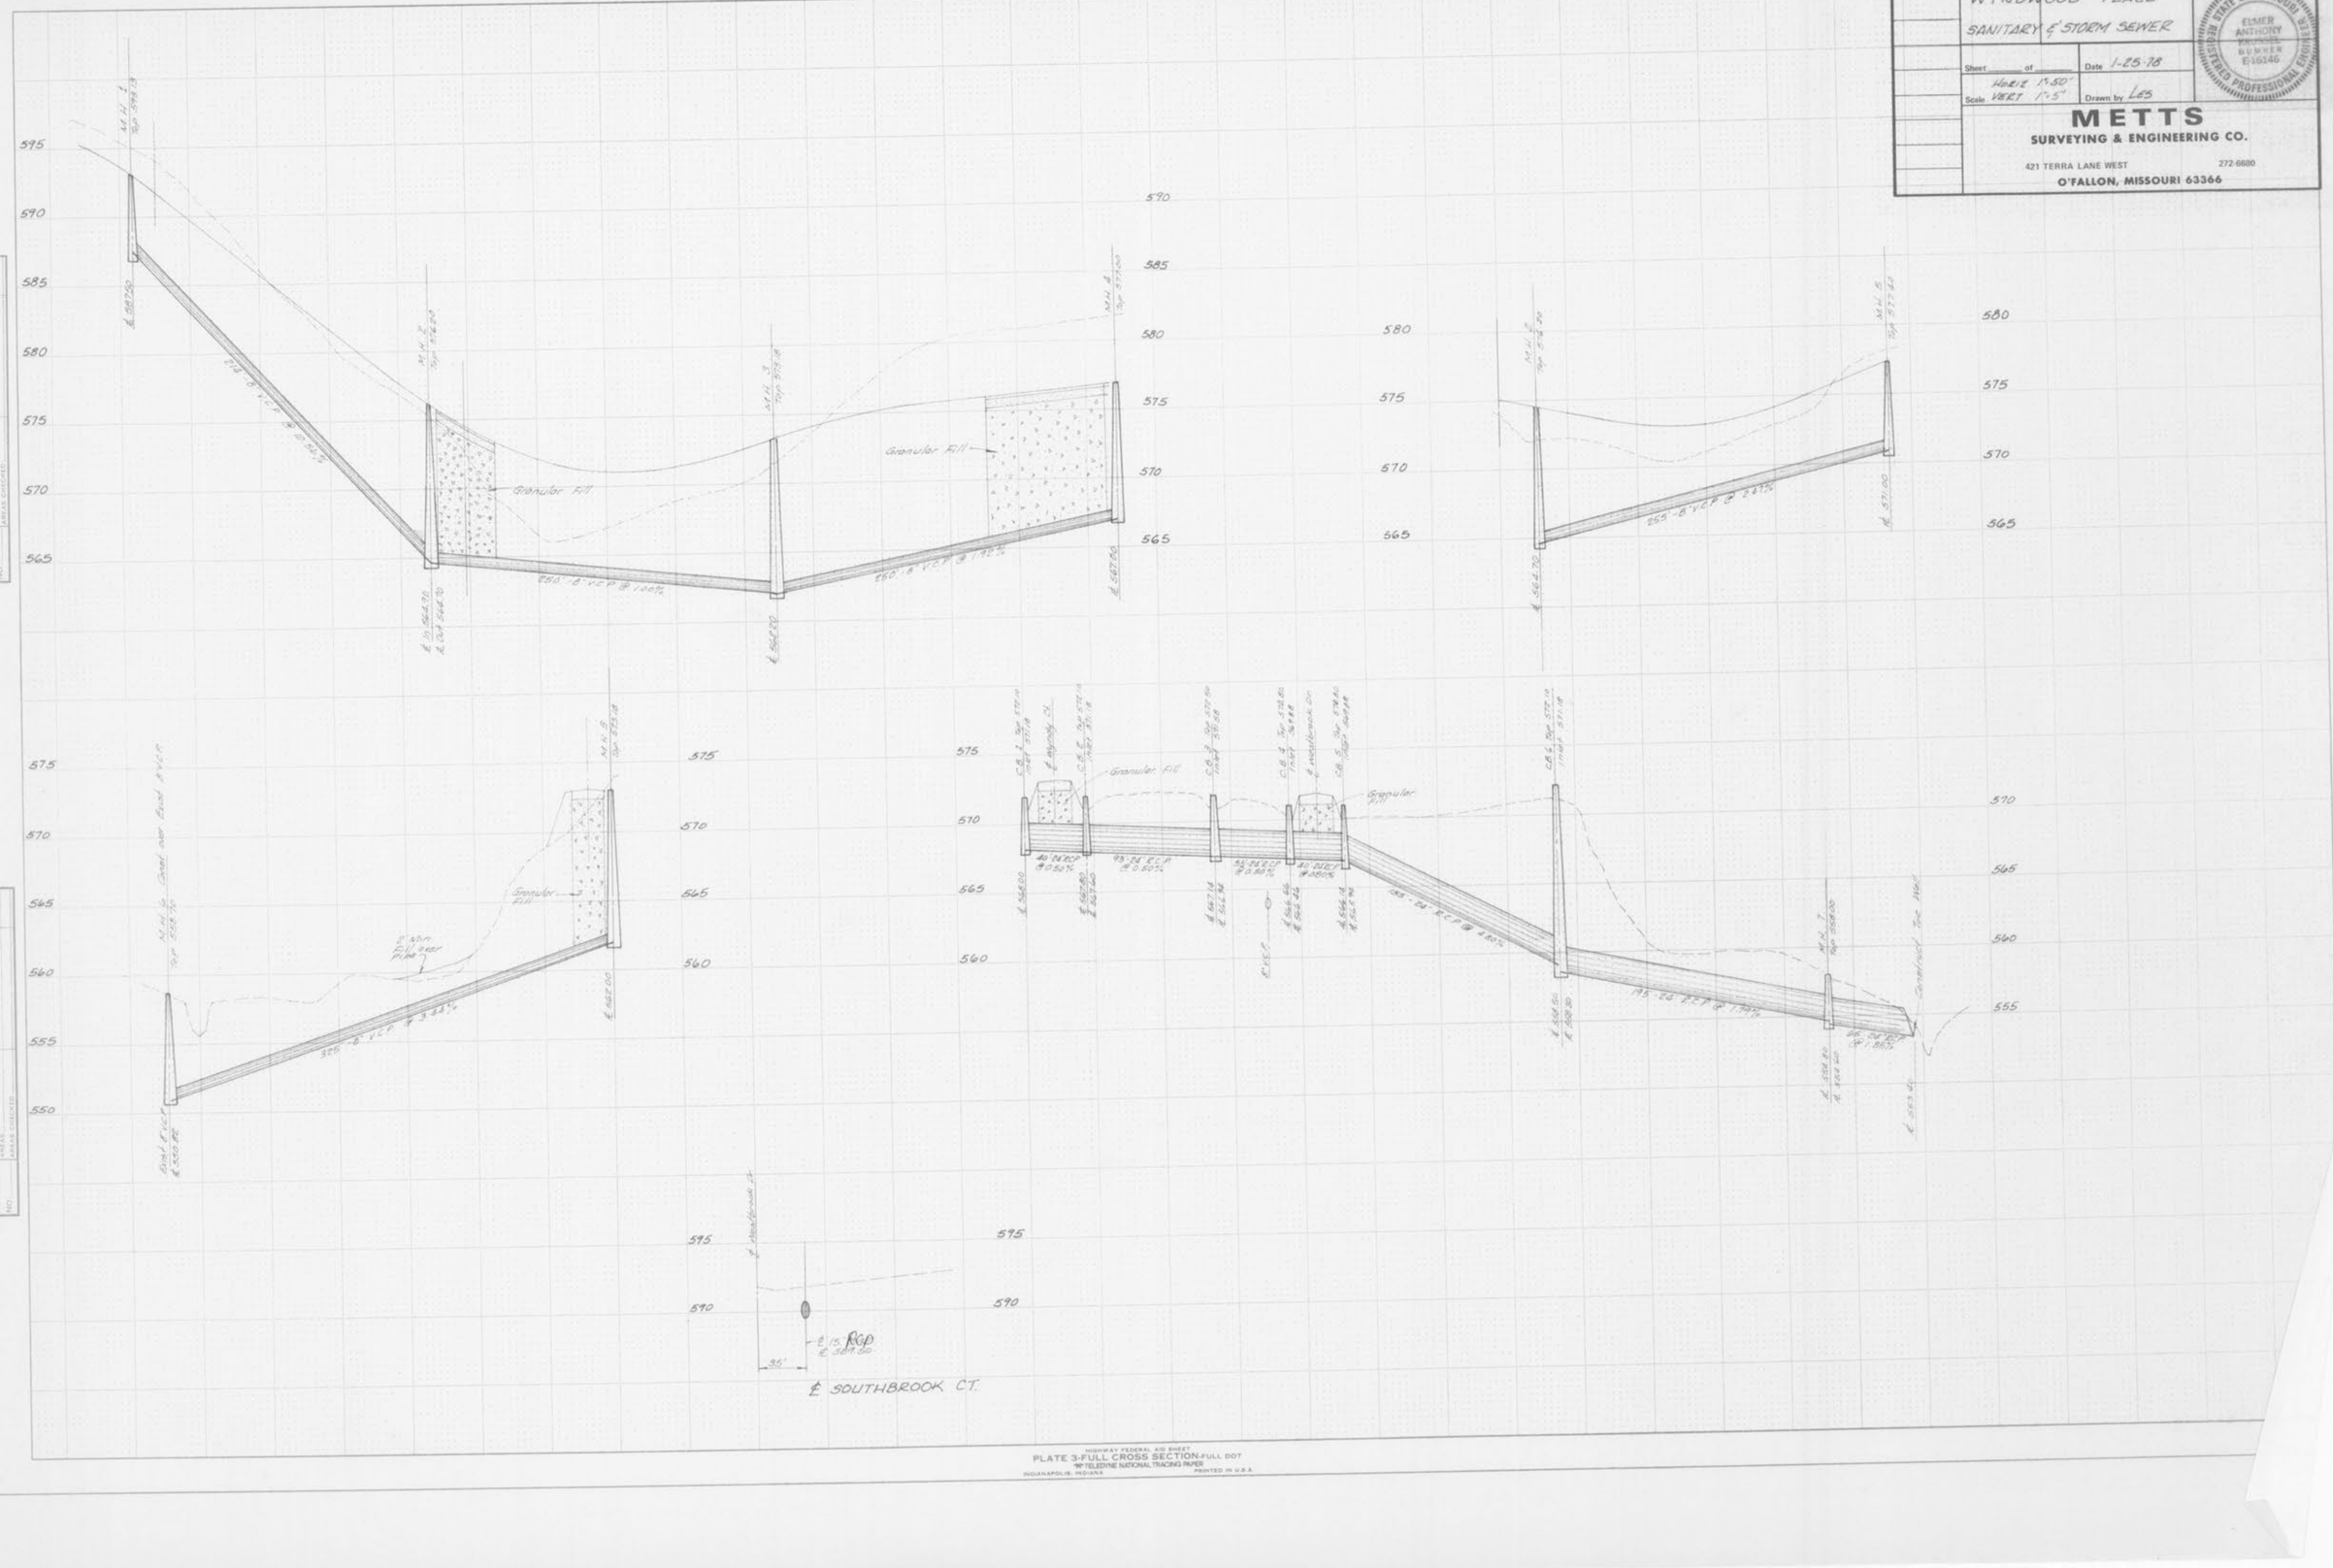
595
590
585
580
575
570
565
560
555
550
Granular Fill
Granular Fill
Granular Fill
2' Min. Filter
Fill
Granular Fill
Granular Fill
Granular