Copyright © 1999
Mackey Mitchell Associates

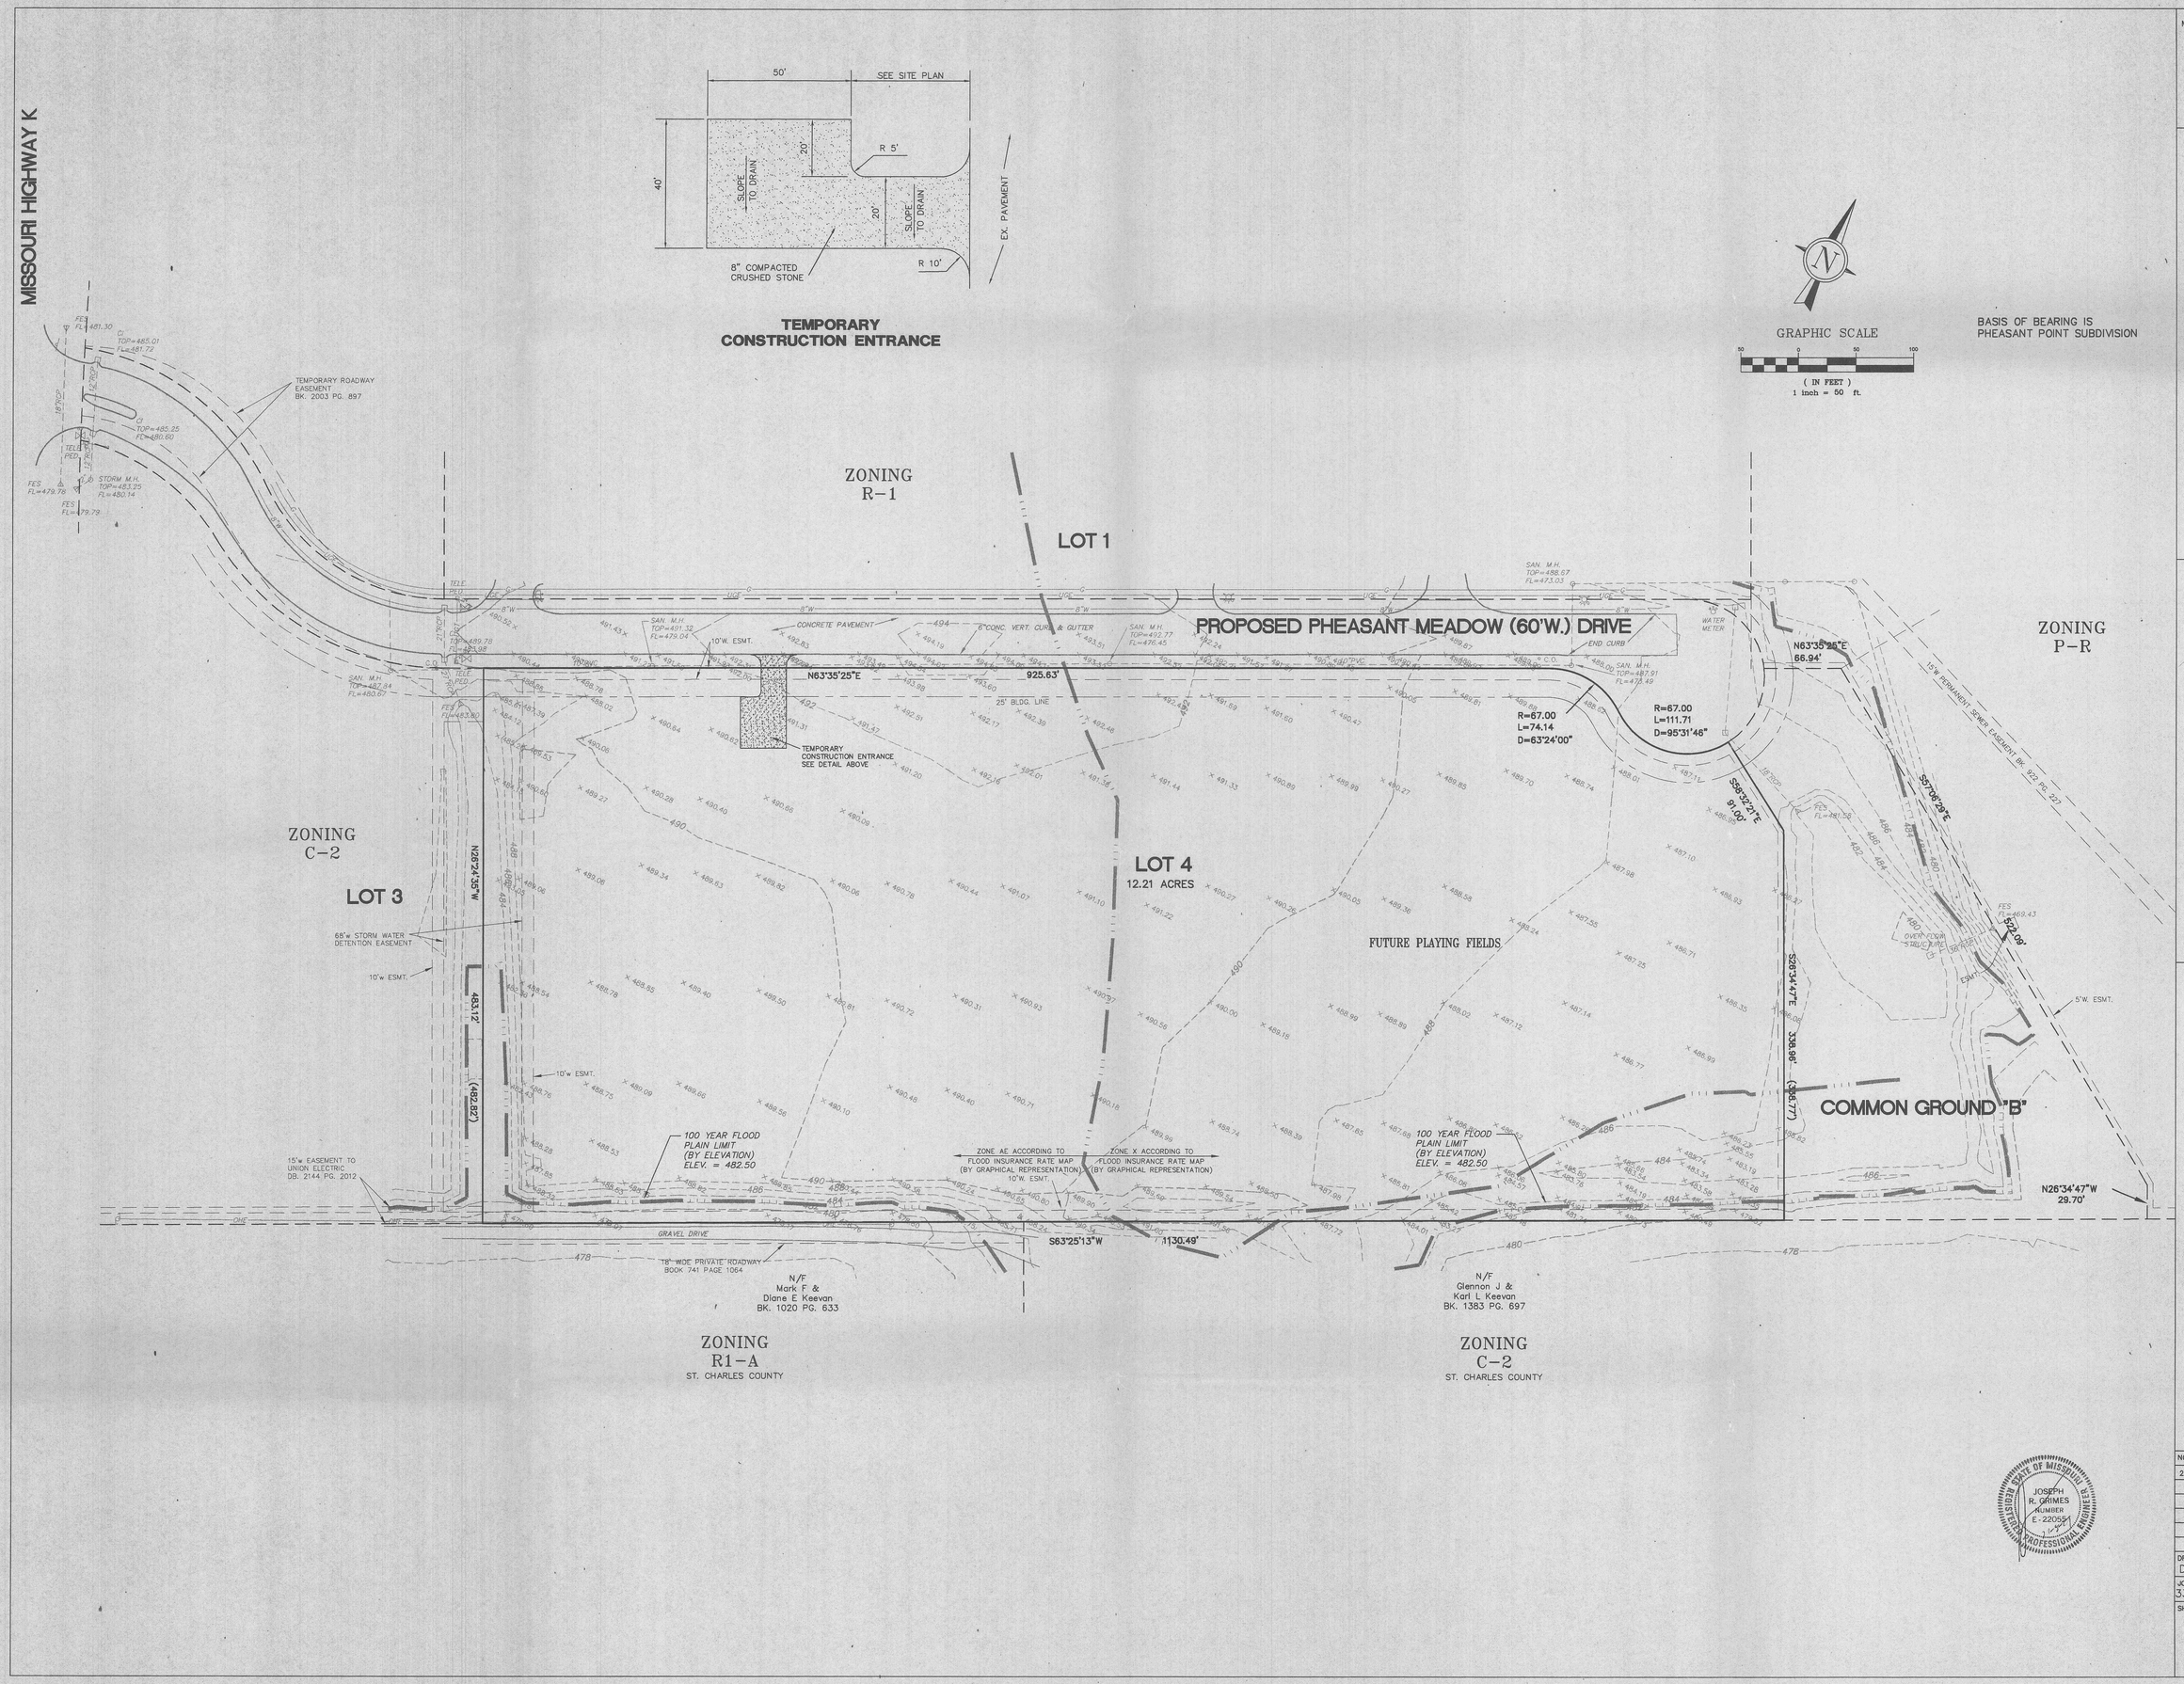

J. R. GRIMES
CONSULTING ENGINEERS, INC.
11132 SOUTH TOWNE SQUARE DRIVE
SUITE 202
ST. LOUIS, MO. 63123
PH. (314) 845-8242
FAX (314) 845-8959
E-MAIL jrgeng@inlink.com

Mackey Mitchell Associates
Architecture
Planning
Interiors
800 St. Louis Union Station
Suite 200
St. Louis, Missouri
63103-2257
314 421 1815
Fax 314 421 5206

YMCA of Greater St. Louis
O'FALLON YMCA
3451 Pheasant Meadows Drive
O'Fallon, Missouri 63366

NO.	DATE	REVISIONS
2	10/6/99	CITY COMMENTS

DRAWN BY:	CHECKED BY:
D.M.	J.R.G.
JOB NO. 333	DATE: 07-01-99

SHEET NO.
C3