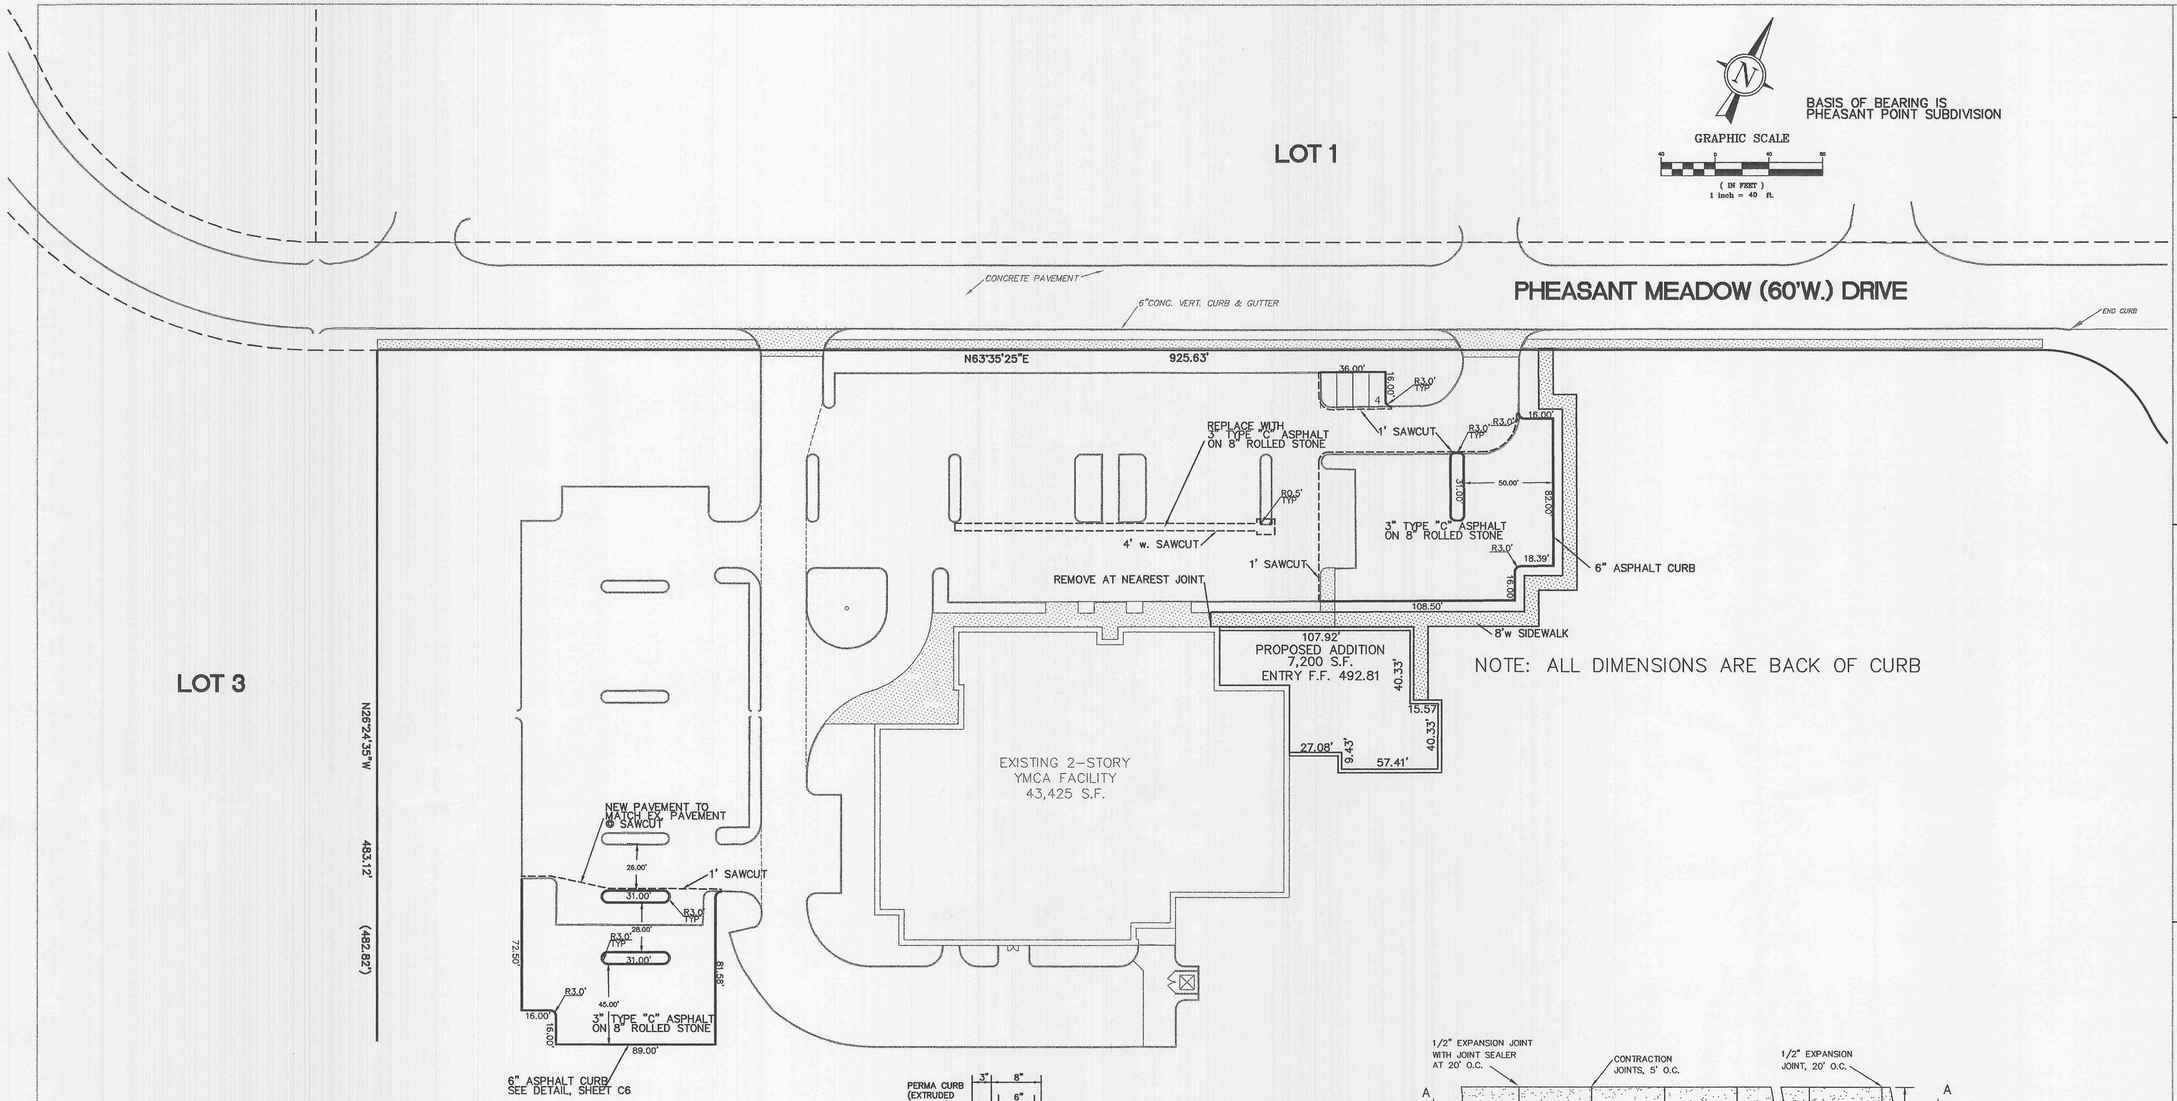

Copyright © 2001 Mackey Mitchell Associates

Alper Audi, Inc.
Structural Engineer
1804 Bowman Circle Drive
St. Louis, MO 63146
Ph (314) 432-8600 F (314) 432-8630

J.R. Grimes Consulting Engineers
Civil Engineer
12300 Old Tesson Road Suite 300D
St Louis, MO 63128
Ph (314) 849-6100 F (314) 849-6010

Mackey Mitchell Associates
Architecture
Planning
Interiors
800 St. Louis Union Station
Suite 200
St. Louis, Missouri
63103-2257
314 421 1815
Fax 314 421 5206

YMCA of Greater St. Louis
O'Fallon YMCA
3451 Pheasant Meadows Drive
O'Fallon, Missouri 63366

NO.	DATE	REVISIONS
1.	2/12/02	PER CITY

STATE OF MISSOURI
JOSEPH R. GRIMES
NUMBER E-22055
REGISTERED PROFESSIONAL ENGINEER

DRAWN BY:	CHECKED BY:
DCM	JRG
JOB NO. 333	DATE: 01-04-02
SHEET NO.	C4

PAVEMENT GEOMETRICS

J:\0333\PHASE2\C4-PAVEnev.dwg Wed Feb 13 16:14:17 2002 CAD_1