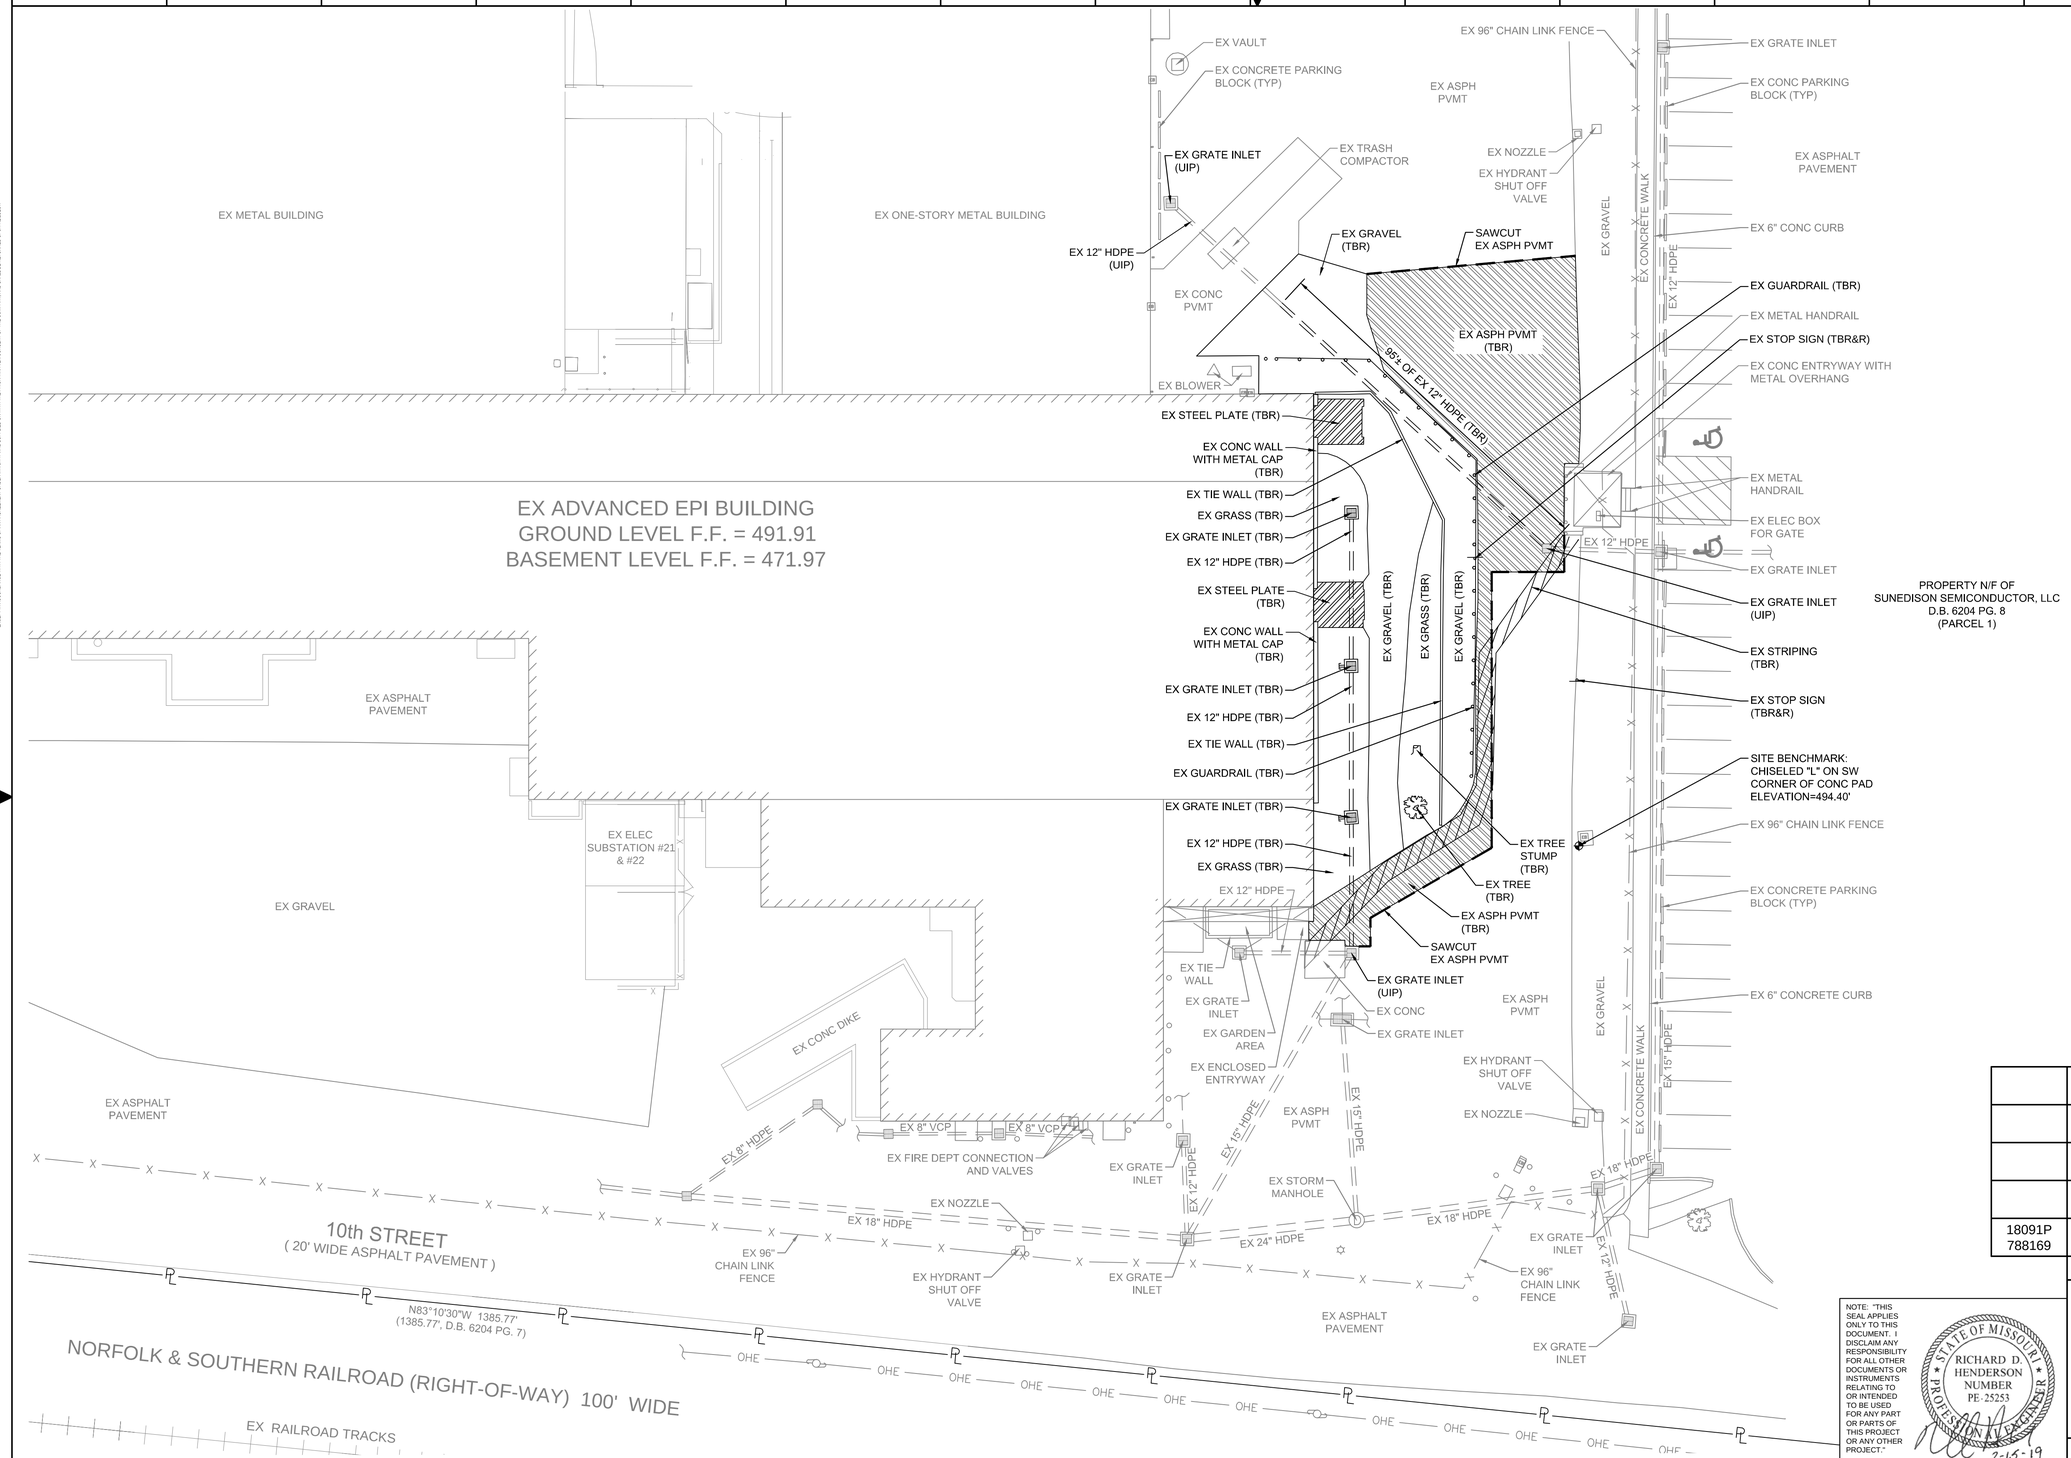

EXISTING CONDITIONS / DEMOLITION PLAN

SCALE: 1" = 20'-0"

0' 20' 40'

REV.	BY	DESCRIPTION	DATE
18091P 788169	0	JMM	ISSUED FOR CONSTRUCTION	02/15/19

NOTE: "THIS SEAL APPLIES ONLY TO THIS DOCUMENT. I DISCLAIM ANY RESPONSIBILITY FOR ALL OTHER DOCUMENTS OR INSTRUMENTS RELATING TO OR INTENDED TO BE USED FOR ANY PART OR PARTS OF THIS PROJECT OR ANY OTHER PROJECT."

STATE OF MISSOURI
RICHARD D. HENDERSON
NUMBER PE-25253
PROFESSIONAL ENGINEER

DATE: 2-15-19
NAME: RICHARD D. HENDERSON
DISCIPLINE: CIVIL
LICENSE NO: E-25253

BILFINGER INDUSTRIAL SERVICES INC.
ENGINEERING
15933 CLAYTON RD., SUITE 305
BALLWIN (ST. LOUIS), MISSOURI 63011, USA
PHONE: 636.391.4300 FAX: 636.391.4497
MO ENGINEERING COA: 2012035465
MO ARCHITECTURAL COA: 2012038388

PROJECT NO: 788169

MEMC
A GLOBALWAFERS COMPANY

MEMC LLC
A GLOBALWAFERS COMPANY
501 PEARL DRIVE PO BOX 8
ST. PETERS (CITY OF O'FALLON), MO 63376

MEMC LLC. CONFIDENTIAL

THIS DRAWING IS THE CONFIDENTIAL PROPERTY OF MEMC LLC. ("MEMC") AND IS TO BE USED ONLY BY AUTHORIZED PERSONNEL, AND IN THE INTEREST OF MEMC IT MUST BE ACCOUNTED FOR. IT SHALL NOT BE REPRODUCED IN WHOLE OR IN PART WITHOUT PRIOR WRITTEN PERMISSION FROM MEMC. IT MUST BE RETURNED TO MEMC AT ANY TIME UPON REQUEST BUT IN ANY EVENT AT COMPLETION OF THE WORK OR JOB. THE RECIPIENT AGREES TO KEEP CONFIDENTIAL AND TO REQUIRE THEIR (ITS) EMPLOYEES TO KEEP CONFIDENTIAL THE INFORMATION CONTAINED HEREON; DISCLOSURE OF THE INFORMATION HEREON SHALL BE MADE ONLY TO THOSE PERSONS WHO REQUIRE SUCH INFORMATION FOR THEIR WORK ON MEMC'S PROJECTS.

EXISTING CONDITIONS DEMOLITION PLAN MEMC SOI EXPANSION

DRAWN BY	JMM	DATE 02/15/19	SCALE AS SHOWN
CHECKED BY	RDH	DATE 02/15/19	

PROJECT NO.	PLANT	SIZE	BUILDING	TYPE	NUMBER	REV.
18091P	16	D	G35	C	101	0

CADD FILE NO. G35C101.DWG

THIS DOCUMENT CONTAINS PROPRIETARY INFORMATION BELONGING TO BILFINGER INDUSTRIAL SERVICES, INC. IT IS PROVIDED FOR REVIEW AND TO BIDDERS WHO SHALL BE ASSIGNED A TASK FOR THE PURPOSE FOR WHICH IT HAS SUPPLIED. IT SHALL NOT BE COPIED, REPRODUCED OR OTHERWISE DISCLOSED TO ANY PARTY SUCH INFORMATION IS EXPANDED IN WHOLE OR IN PART TO OTHERS, EXCEPT IN ACCORDANCE WITH THE TERMS OF ANY AGREEMENT UNDER WHICH IT HAS SUPPLIED OR WITH THE PRIOR WRITTEN CONSENT OF THE COMPANY. AND SHALL BE RETURNED UPON REQUEST.

P:\78_Proj_2018\788169\01 (L Keeley - GMP #1)\05 Engineering\05.6 Drawings\05.6.51 Civil\G35C101.dwg