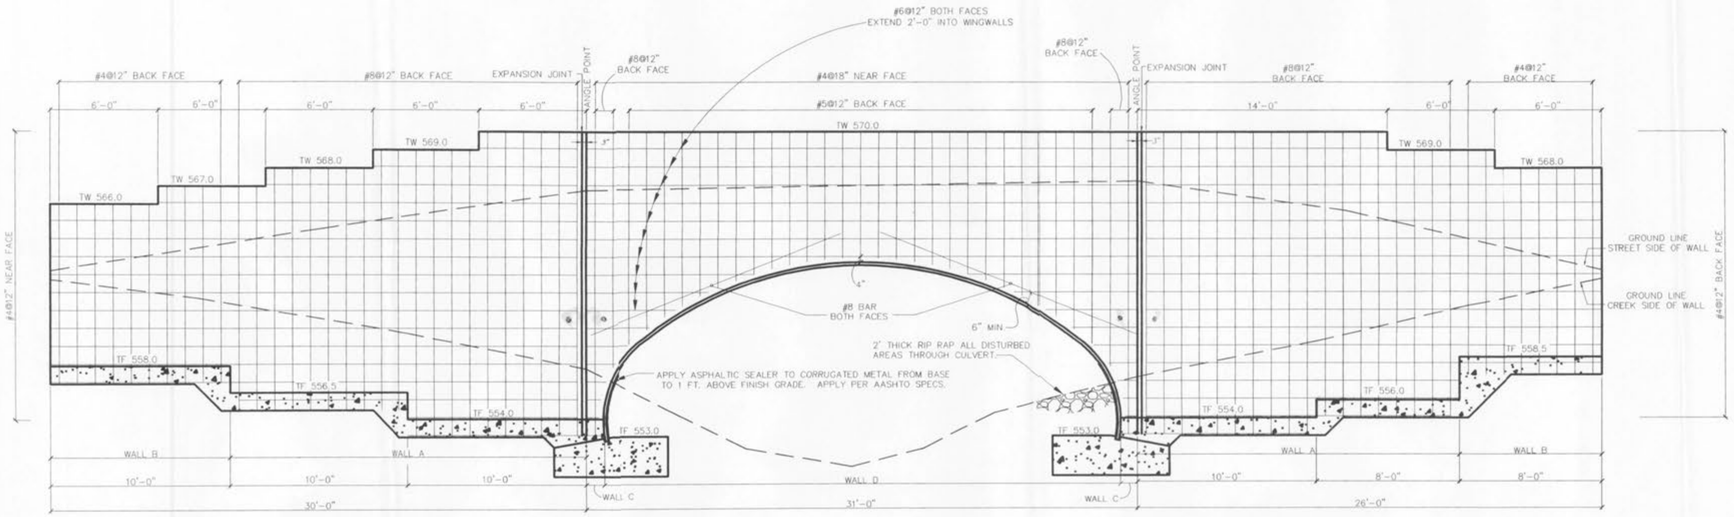

HEADWALL 1

HEADWALL SCALE: 1/4"=1'

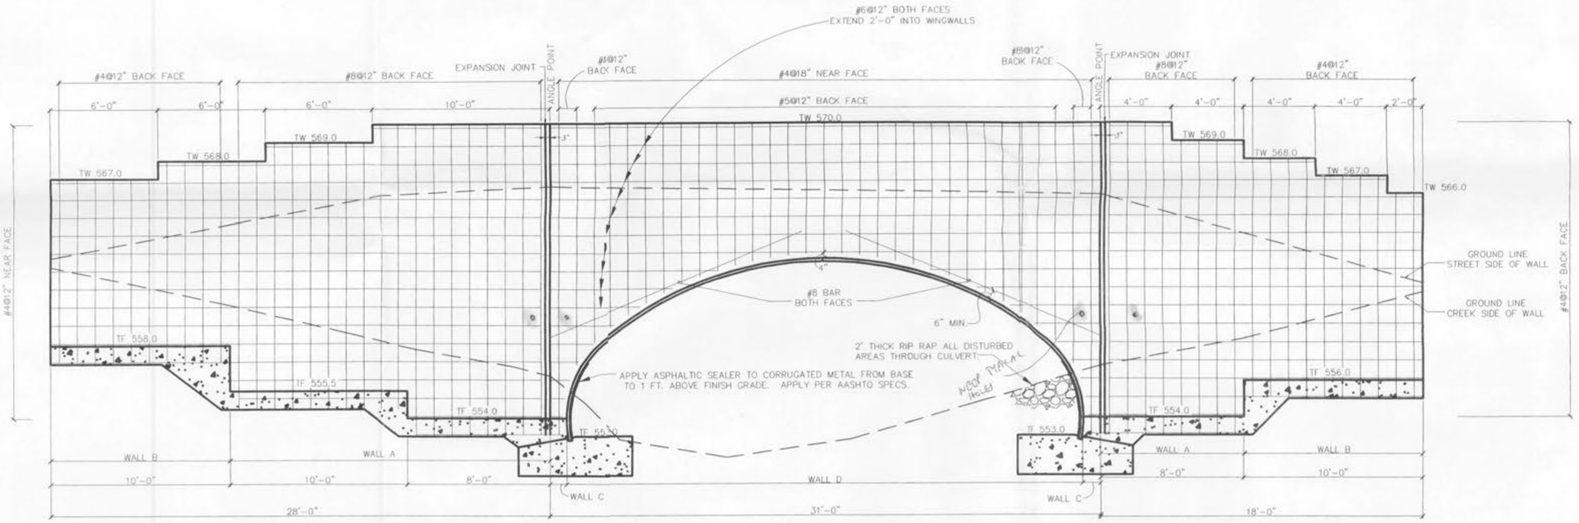

HEADWALL 2

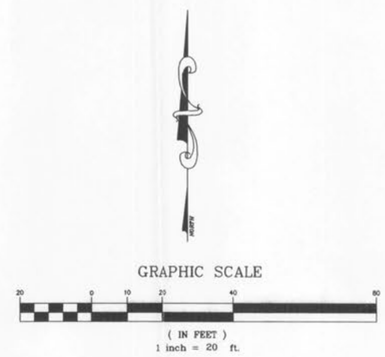

NOT APPROVED FOR CONSTRUCTION

PICKETT RAY & SILVER

CIVIL ENGINEERS
PLANNERS
LAND SURVEYORS

333 Mid Rivers Mall Drive
St. Peters, MO 63376
Phone (636) 397-1211
Fax (636) 397-1104

WYNDGATE
HEADWALL DETAILS

Prepared For:
SUMMIT POINT L.C.

239 FOX HILL ROAD
ST. CHARLES, MO. 63301
(636) 940-9500

REVISIONS		
NO.	DATE	
1.	02/28/05	REVISED PER CITY OF O'FALLON

ENGINEERS AUTHENTICATION
The responsibility for professional engineering liability on this project is hereby limited to the set of plans authenticated by the seal, signature, and date hereunder attached. Responsibility is disclaimed for all other engineering plans involved in this project and specifically excludes revisions after this date unless reauthenticated.

PICKETT, RAY & SILVER, INC

STATE OF MISSOURI
ELMER A. KOENIG
NUMBER E-16146
REGISTERED PROFESSIONAL ENGINEER
3/1/05

DRAWN MAK	DATE 02/01/05
CHECKED EAK	DATE 02/01/05
PROJECT # 01267.SUOP0.00R	
TASK # 3	FIELD BOOK

WYNDGATE
HEADWALL DETAILS

SHEET 3 OF 3

© Copyright 2005 by Pickett, Ray & Silver Inc.

C:\Projects\01267_Wyndgate\dwg\01267_headwalldetails.dwg, 3/1/2005 9:40:45 AM, MIKE K.