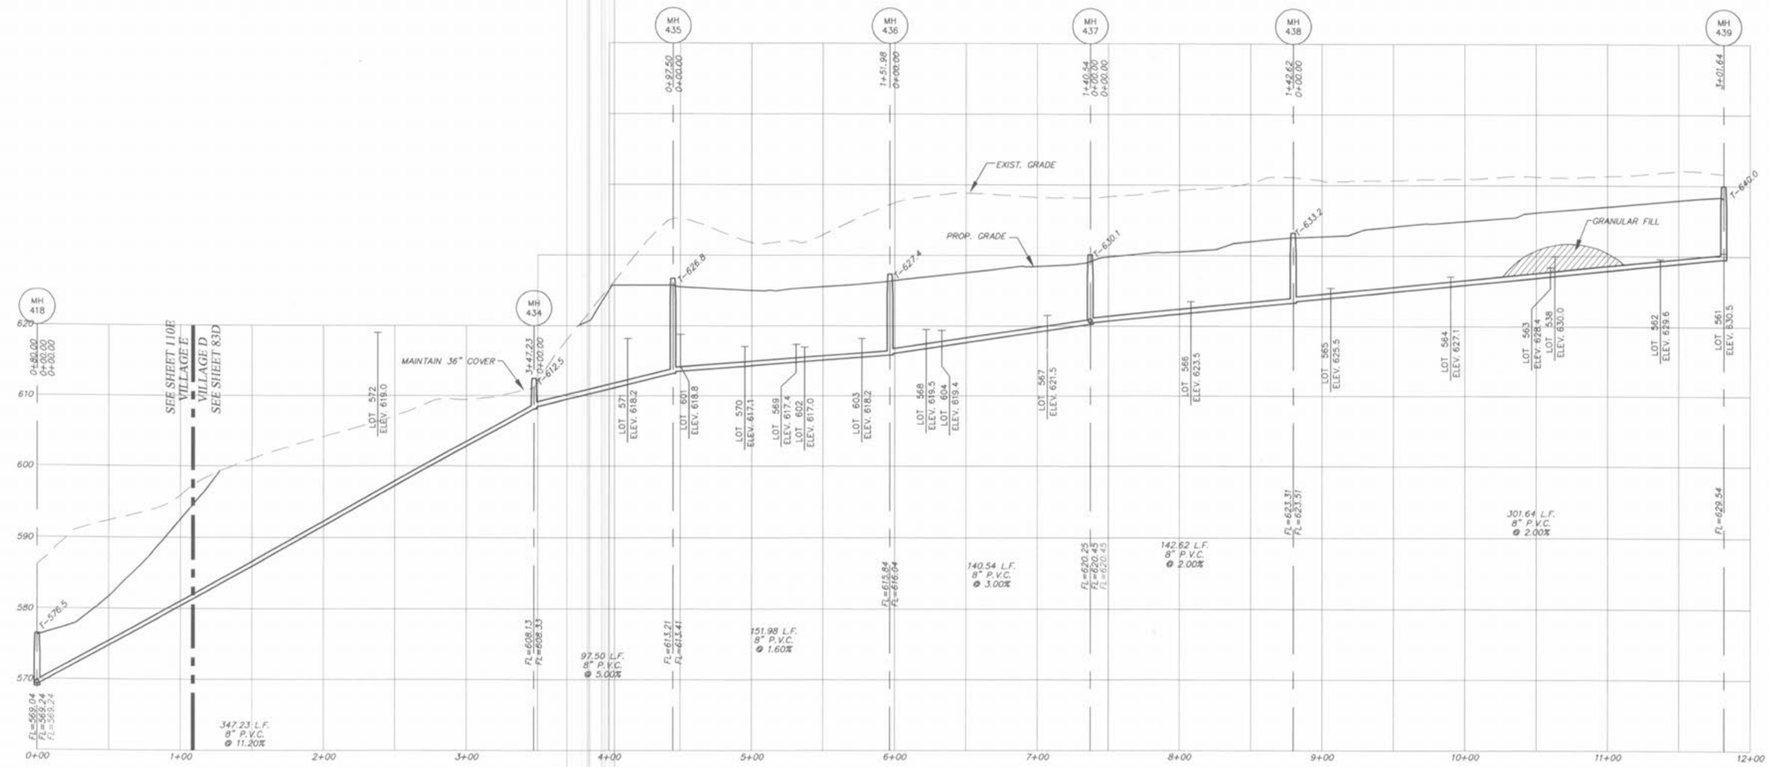

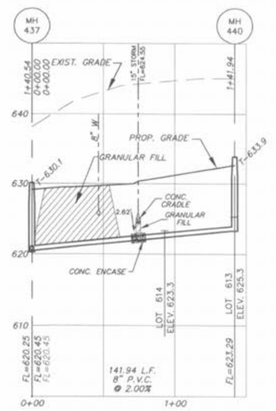

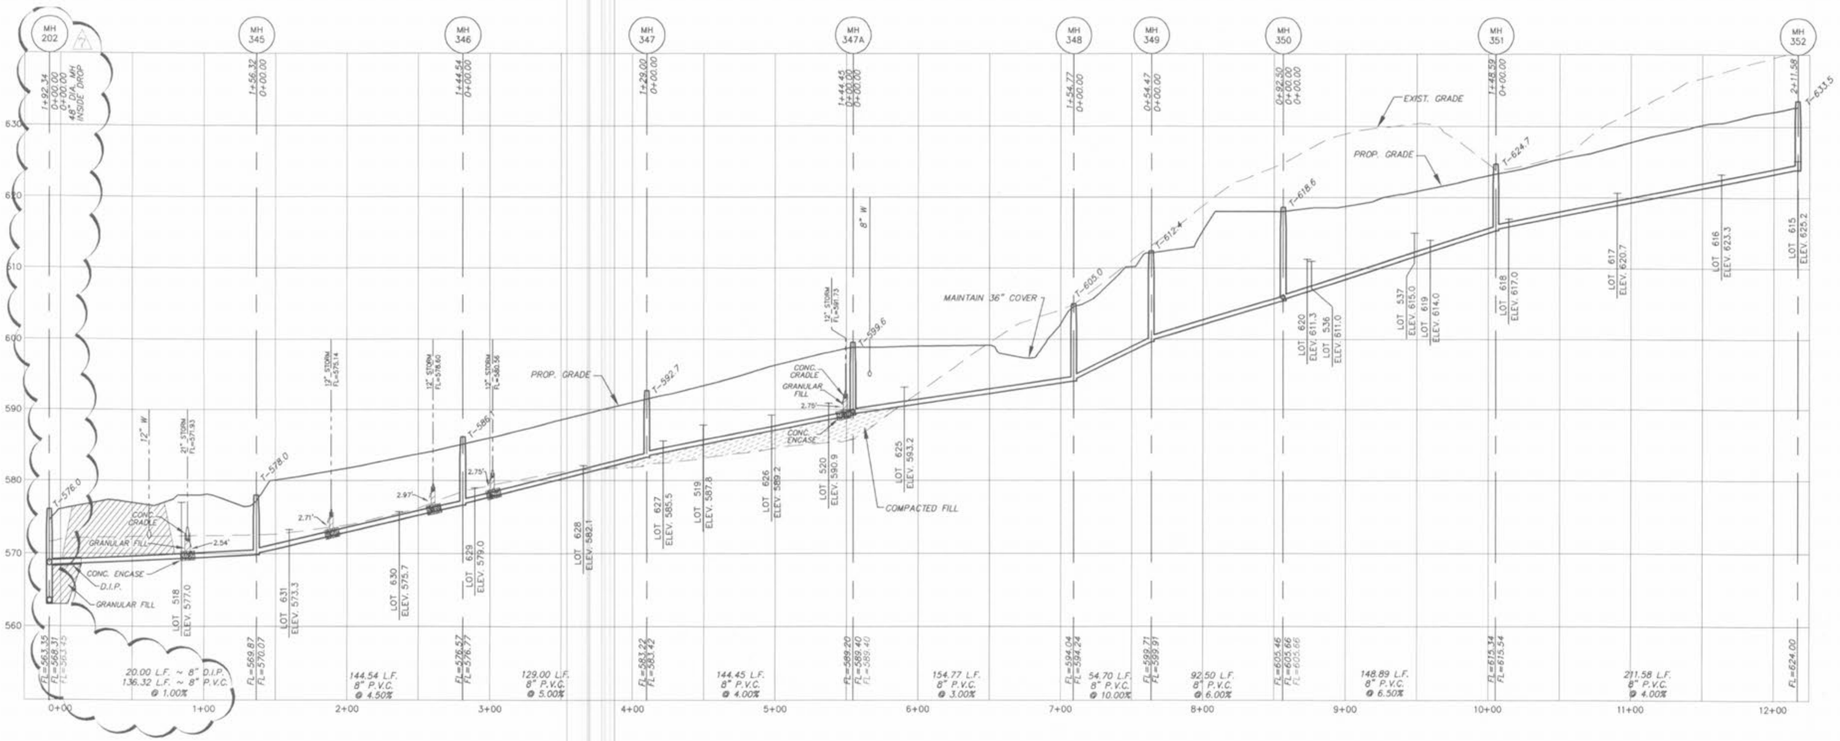

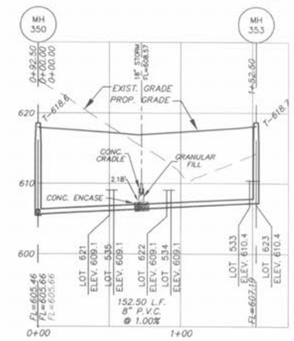

ALL SANITARY LATERAL STREET CROSSINGS, IF TRENCHED, SHALL BE BACKFILLED WITH GRANULAR MATERIAL (AGGREGATE).

STORM SEWERS WHICH CROSS OVER EXISTING OR PROPOSED SANITARY SEWER TRENCHES SHALL BE CRADLED IN CONCRETE THE LENGTH OF THE STORM SEWER TRENCH. THE TRENCH SHALL BE BACKFILLED AND COMPACTED WITH GRANULAR FILL TO THE BOTTOM OF THE CONCRETE CRADLE.

IF THE STORM AND SANITARY SEWERS ARE PARALLEL AND IN THE SAME TRENCH OR DIRECTLY OVER THE UPPER SEWER, THE LOWER SHALL BE BEDDED IN COMPACTED GRANULAR FILL TO THE FLOW LINE OF THE UPPER.

HORIZONTAL SCALE: 1"=50'
VERTICAL SCALE: 1"=10'

PICKETT RAY & SILVER
CIVIL ENGINEERS
PLANNERS
LAND SURVEYORS
333 Mid Rivers Mall Drive
St. Peters, MO 63376
Phone (636) 397-1211
Fax (636) 397-1104

WYNDGATE
VILLAGE D
SANITARY SEWER PROFILES

Prepared For:
SUMMIT POINTE, L.C.
239 FOX HILL ROAD
ST. CHARLES, MO 63301
(636)946-6566

REVISIONS

NO.	DATE	
1	10/25/04	REVISED PER CITY
3	12/15/04	REVISED PER DCSD
6	02/18/05	REVISED PER CITY OF O'FALLON
A	03/08/05	MOVE MH 202 PER CLIENT

ENGINEERS AUTHENTICATION
The responsibility for professional engineering liability on this project is hereby limited to the set of plans authenticated by the seal, signature, and date hereunder attached. Responsibility is disclaimed for all other engineering plans involved in this project and specifically excludes revisions after this date unless reauthenticated.

PICKETT RAY & SILVER, INC
STATE OF MISSOURI
ELMER ANDREW RUSSER
NUMBER E-16146
REGISTERED PROFESSIONAL ENGINEER
4/8/05

DRAWN	DATE
JEE	6-29-04
CHECKED	DATE
DWD	6-29-04

PROJECT # 01267.SUP0.02R
TASK # 2 FIELD BOOK

WYNDGATE
VILLAGE D
SANITARY SEWER PROFILES
SHEET 83D OF 174

© Copyright 2004 by Pickett, Ray & Silver Inc.

\\3server\pra\Projects\01267\dwg\01267-SANITARY.dwg, 4/8/2005 9:28:44 AM, MIKE K.