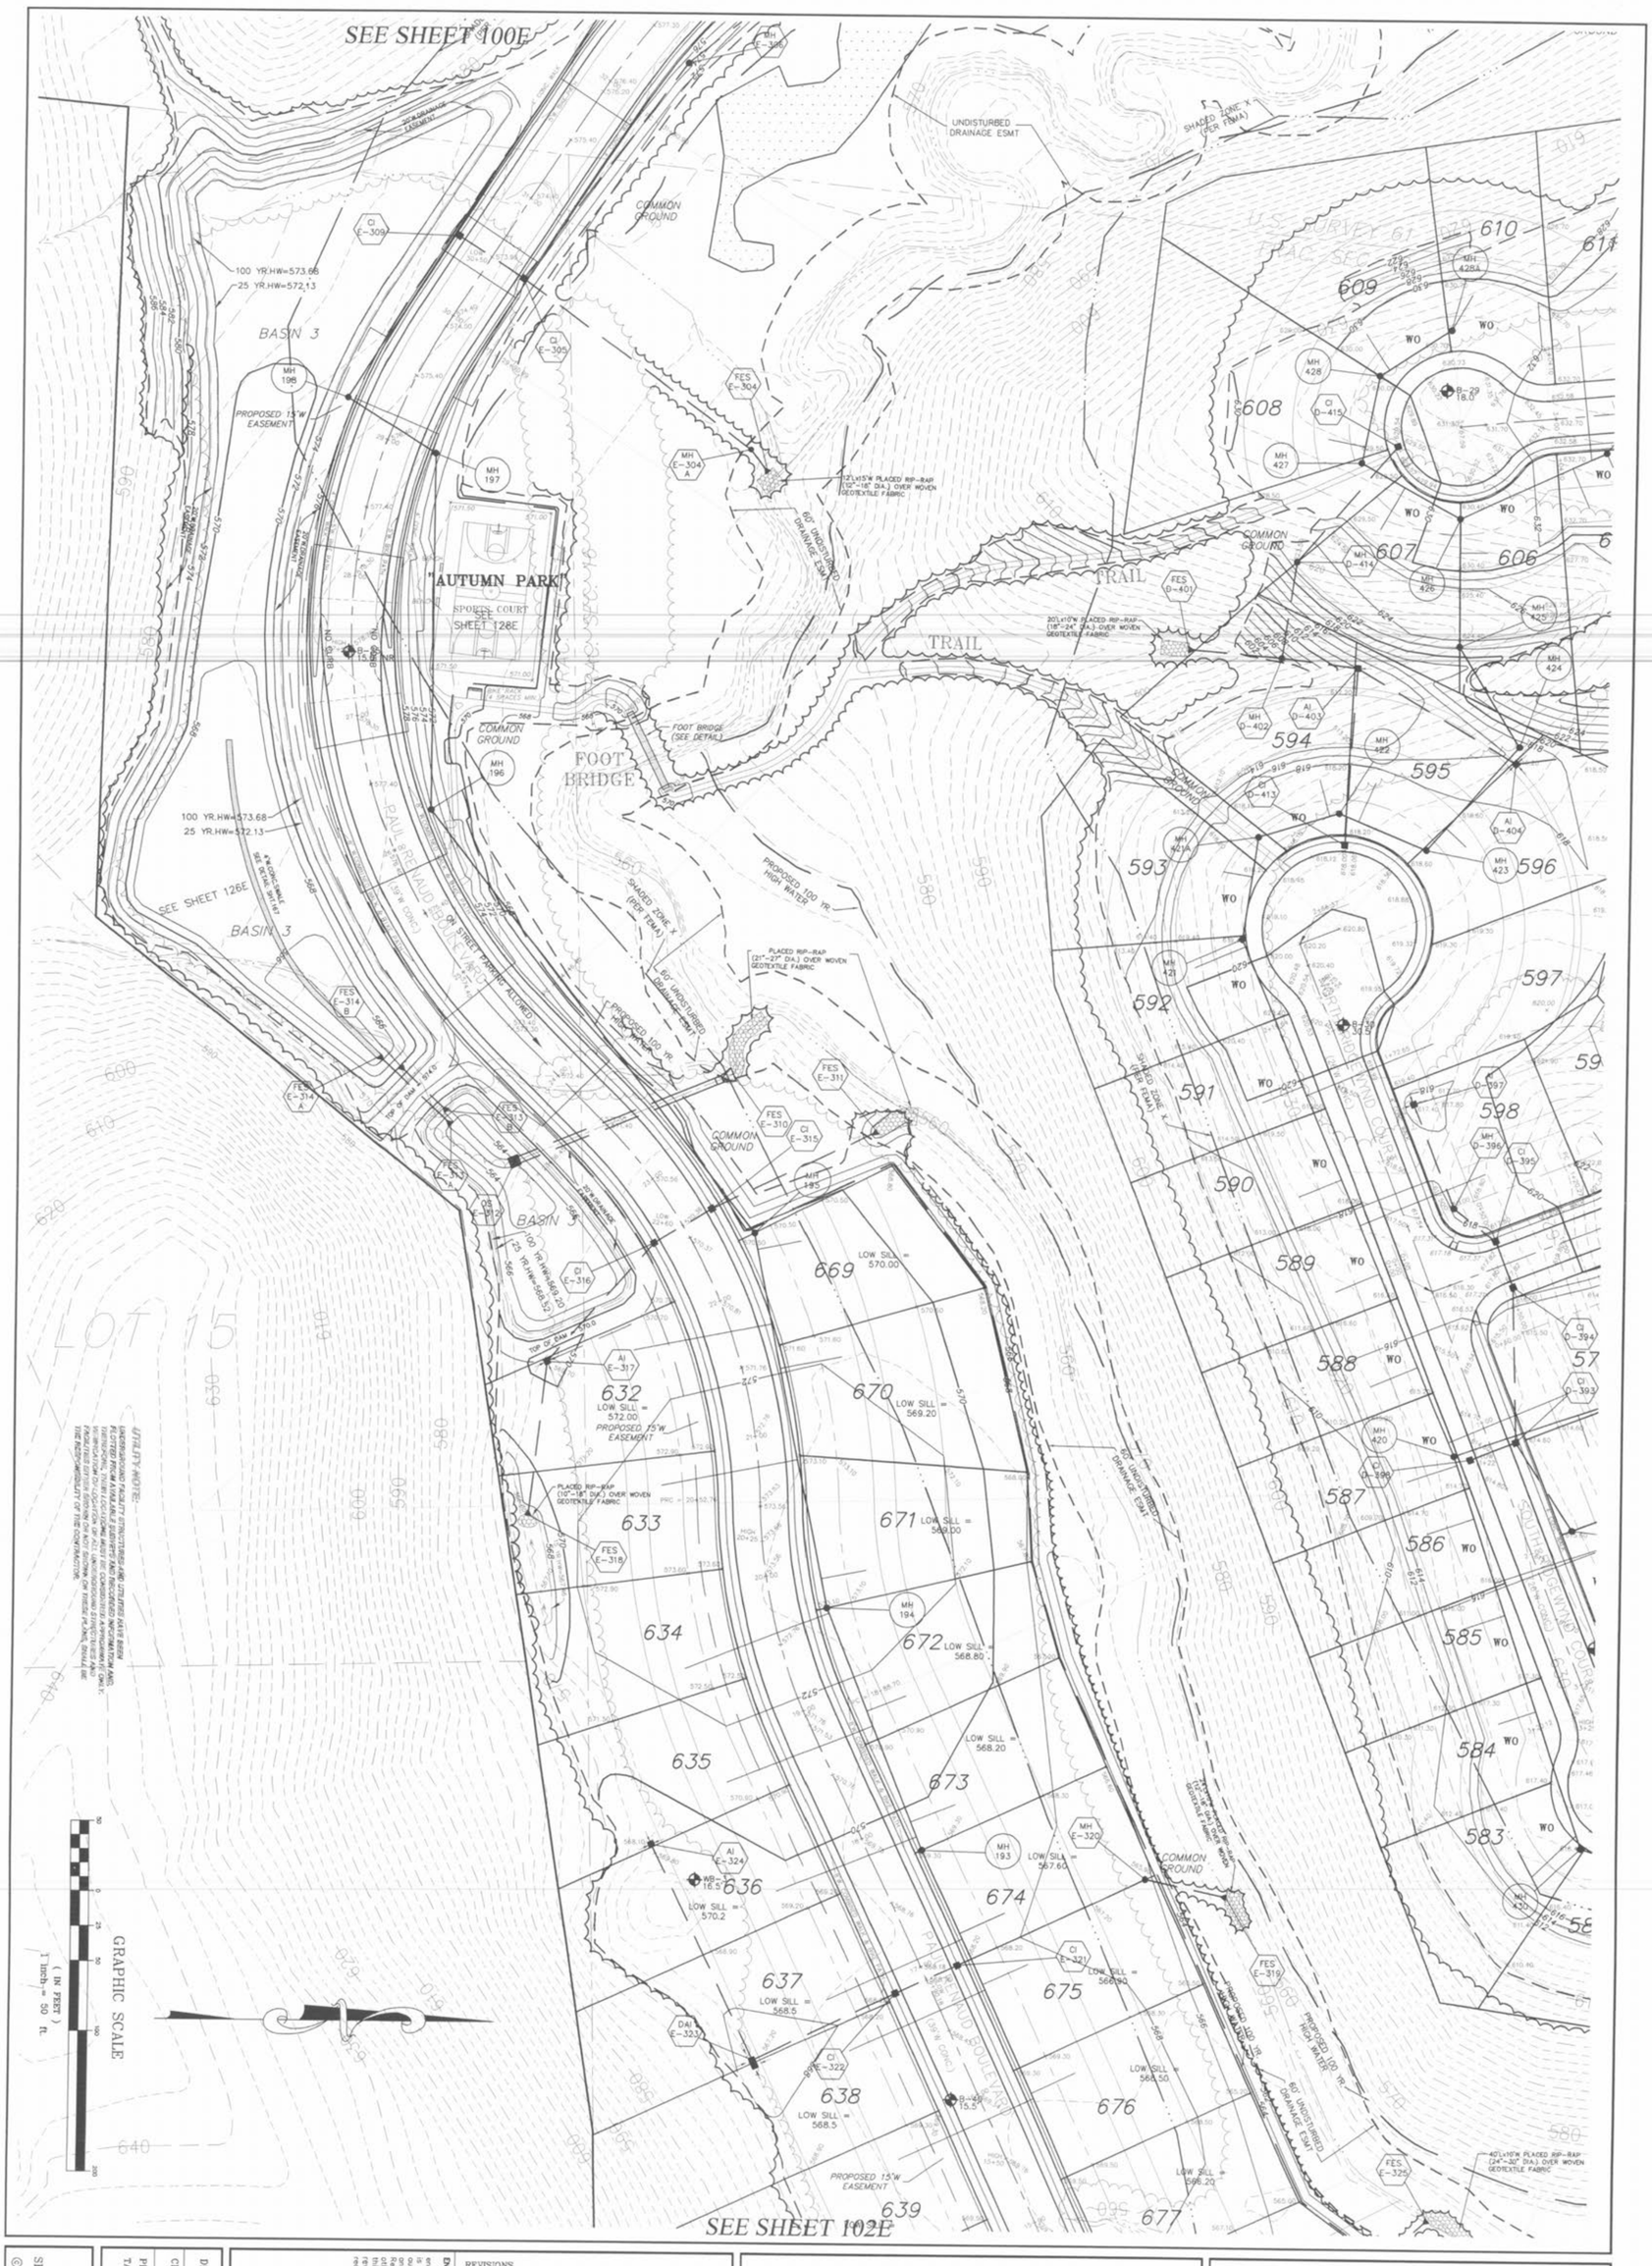

WYNDGATE VILLAGE E GRADING PLAN	DRAWN JEE
SHEET 101E OF 174	CHECKED DWD
	DATE 6-29-04
	DATE 6-29-04
	PROJECT # 01267-SUP0.02R
	TASK # 2
	FIELD BOOK

© Copyright 2005 by Pickett, Ray & Silver Inc.

STATE OF MISSOURI HAROLD J. BARTCH NUMBER E-17775 PROFESSIONAL ENGINEER

ENGINEERS AUTHENTICATION

The responsibility for professional engineering services rendered on this plan is hereby limited to the set of plans bearing the original signature, seal and date hereunder attached. No responsibility is disclaimed for all work performed by this firm on this project and specifically excludes all other plans and documents bearing this date unless resubmitted.

PICKETT, RAY & SILVER, INC

REVISIONS		
NO.	DATE	
1	10/25/04	REVISED PER CITY
3	12/20/04	REVISED PER DCSD
6	02/18/05	REVISED PER CITY OF O'FALLON
9	4/08/05	REVISED PER CITY & CLIENT
16	9/09/05	REVISED PER AMENITY

WYNDGATE
VILLAGE E
GRADING PLAN

Prepared For:

SUMMIT POINTE, L.C.

239 FOX HILL ROAD
ST. CHARLES, MO 63301
(636) 940-8977

PICKETT RAY & SILVER

CIVIL ENGINEERS
PLANNERS
LAND SURVEYORS

333 Mid Rivers Mall Drive
St. Peters, MO 63376
Phone (636) 397-1211
Fax (636) 397-1104