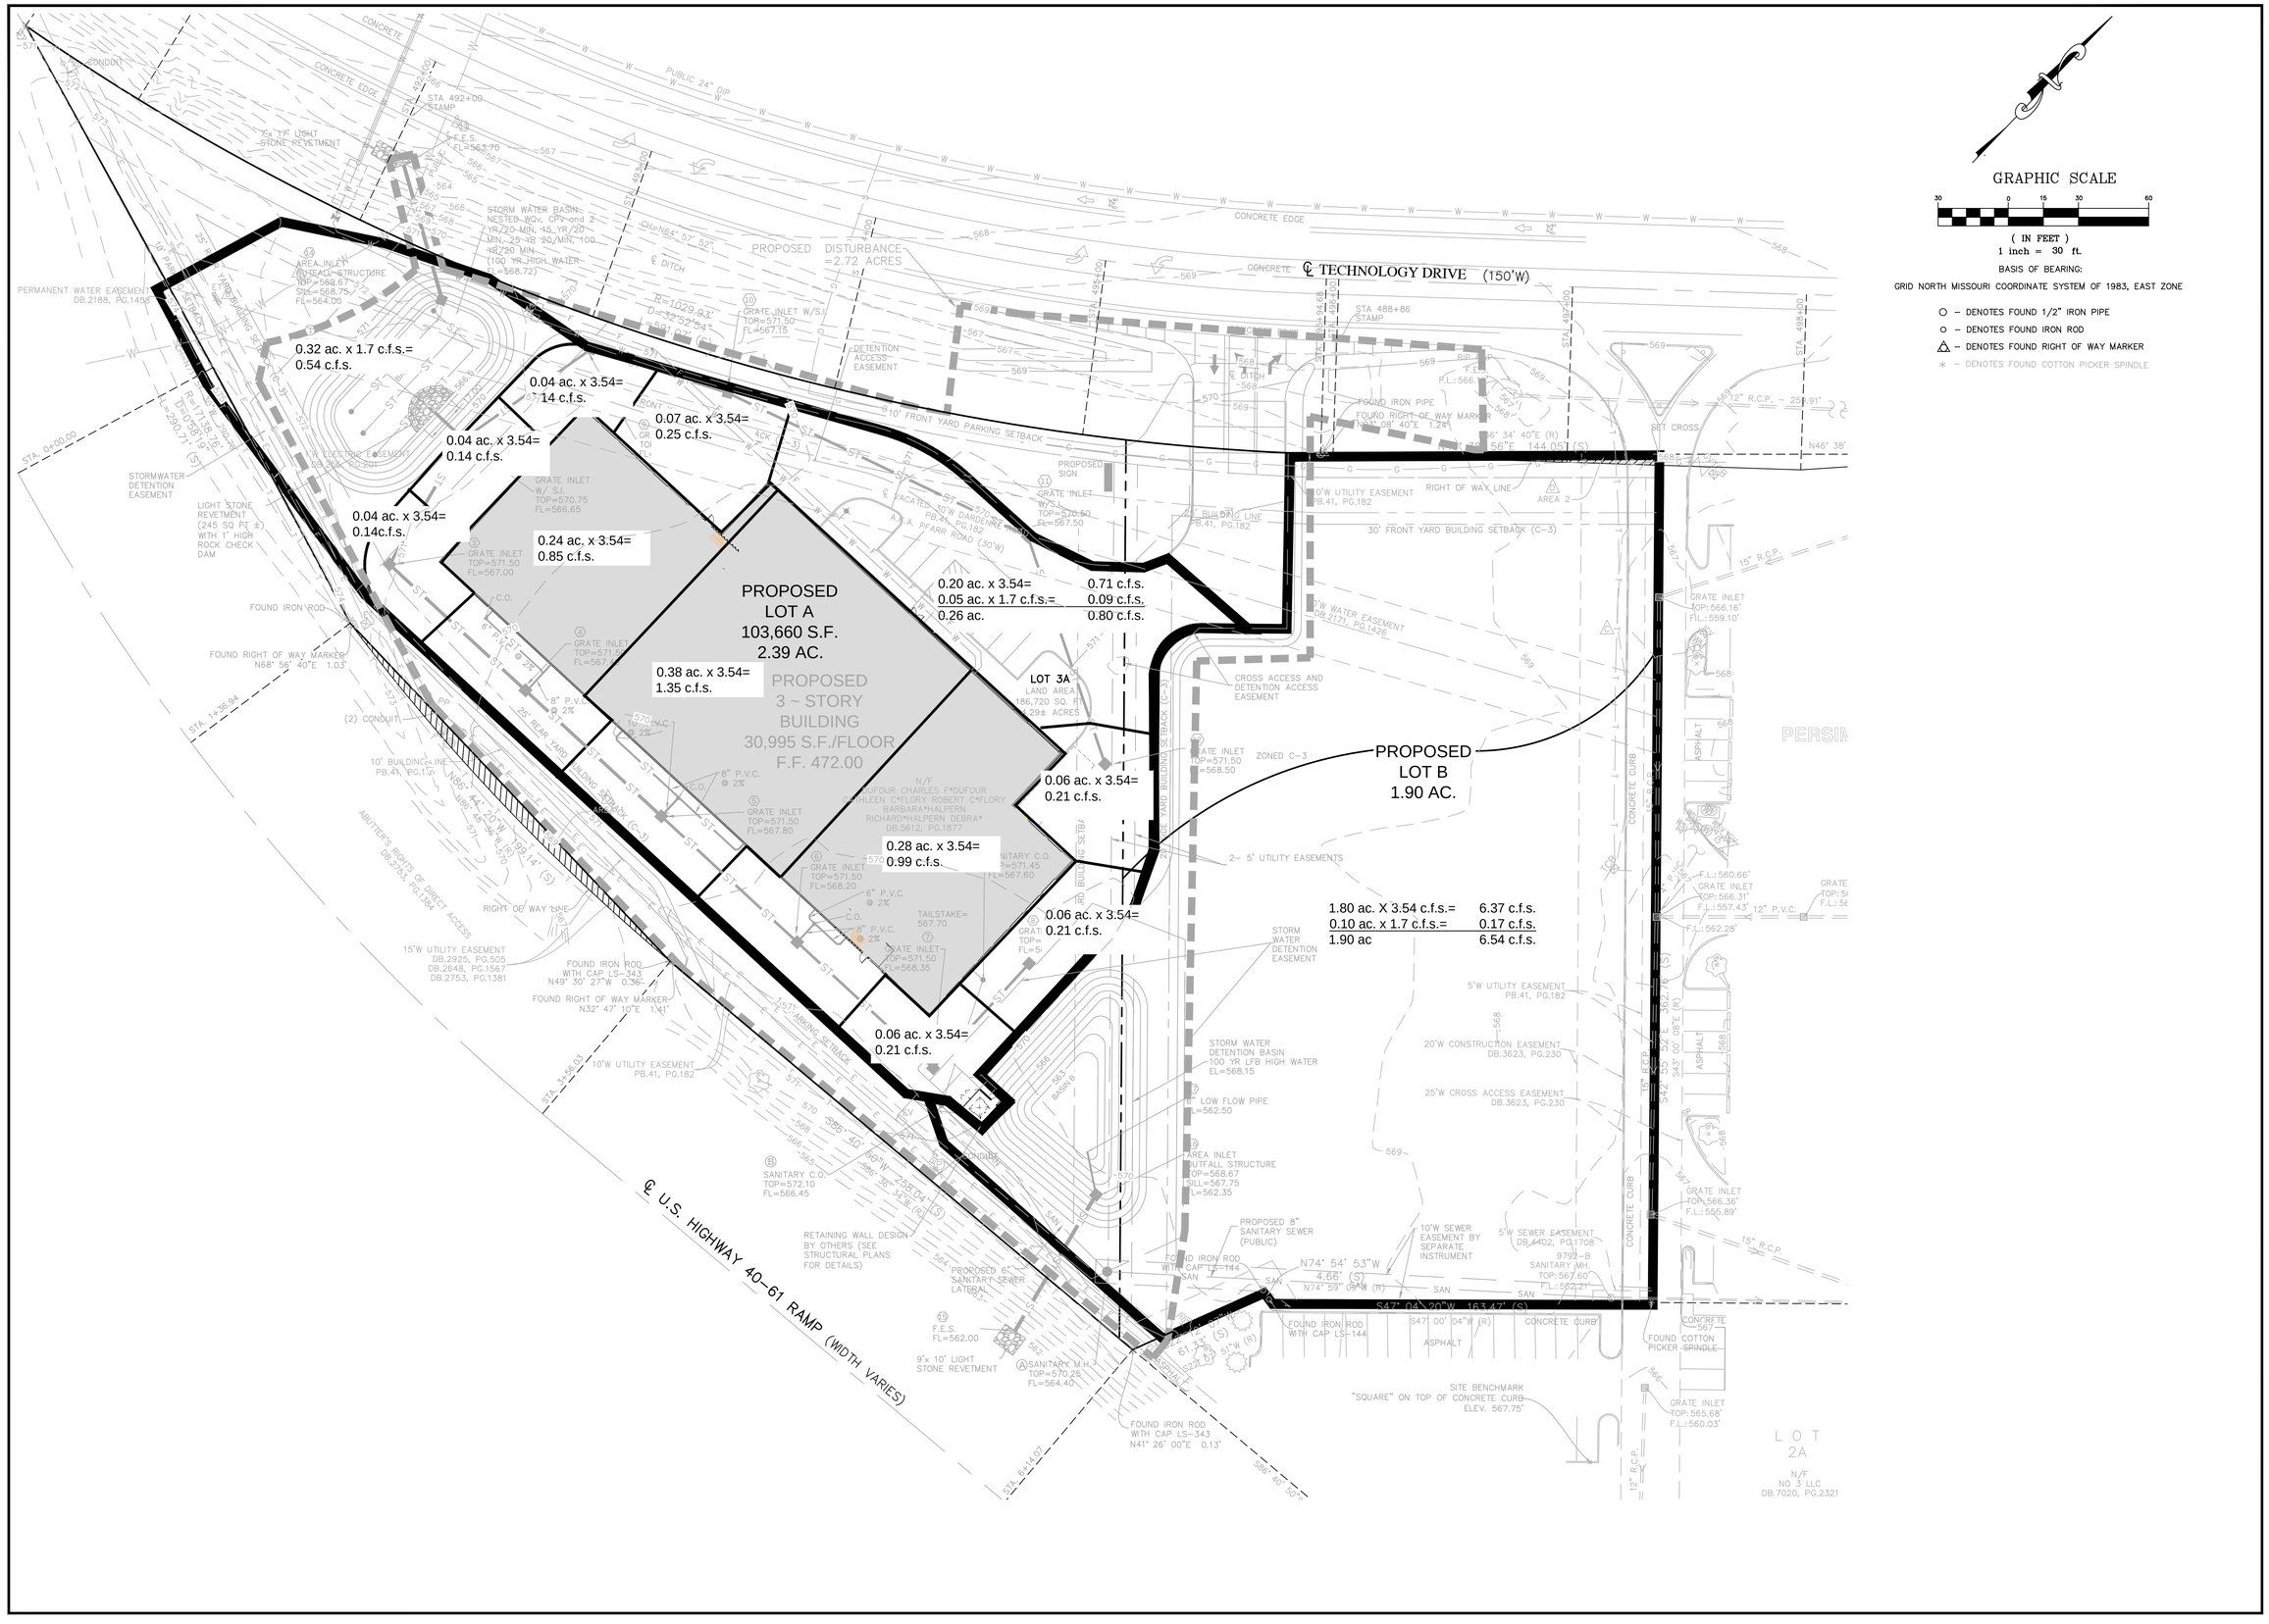

BRANDON A. HARP, P.E. E-28650
PROFESSIONAL ENGINEER
CEDC LICENSE NO.: 2003004674

CEDC
CIVIL ENGINEERING
DESIGN CONSULTANTS
10820 Sunset Office Drive
Suite 200
Saint Louis, Missouri 63127
314.729.1400
Fax: 314.729.1404
www.cedc.net

Site Improvement Plan for a
STORAGE FACILITY
1160 Technology Drive
O'Fallon, Missouri 63368

Proj. # 1919

No.	Description	Date
	to City	7/29/19
	to Fire Dist.	10/30/19
	Agency Submittal	11/06/19
	To City	11/12/19
	To Utilities	11/19/19

DRAINAGE AREA PLAN

C13