THIS SHEET FOR DRAINAGE PURPOSES ONLY, NOT TO BE USED FOR CONSTRUCTION.

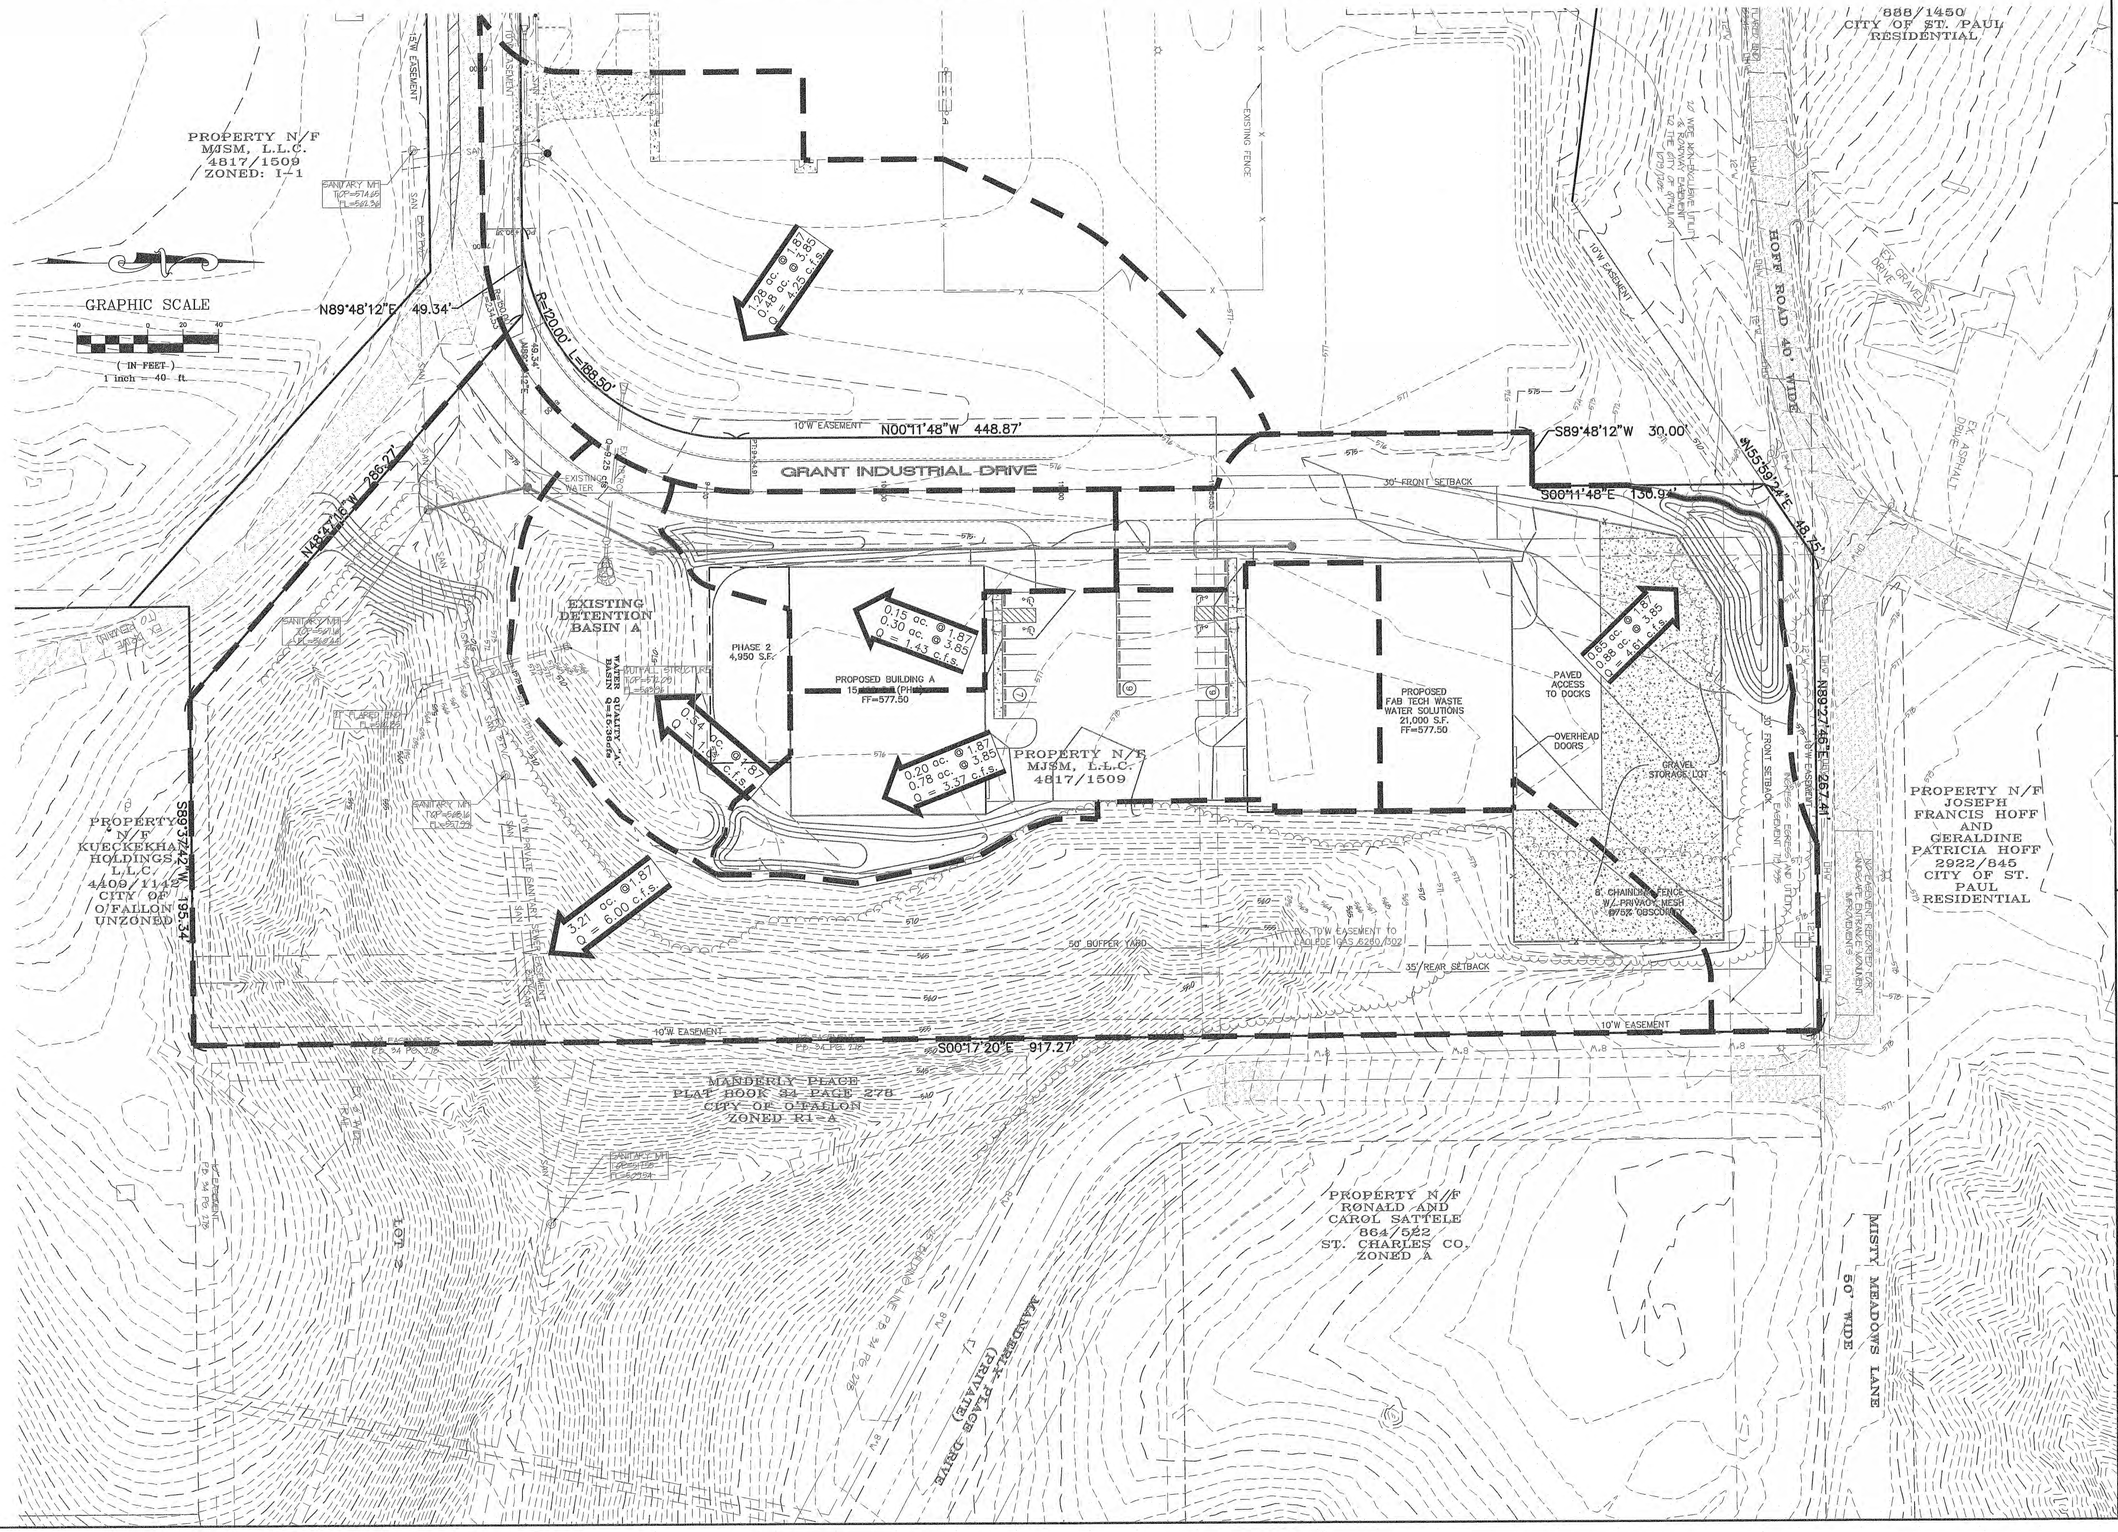

PROJECT TITLE:
GRANT WAREHOUSE & STORAGE PHASE ONE

Bax Project #01-1699F | Issue Date: 06/27/2017

ENGINEERING
PLANNING
SURVEYING
221 Point Test Blvd.
St. Charles, MO 63301
636-928-5552
FAX 928-1718

DISCLAIMER OF RESPONSIBILITY
I hereby specify that the documents intended to be authenticated by my seal are limited to this sheet, and I hereby disclaim any responsibility for all other Drawings, Specifications, Estimates, Reports or other documents or instruments relating to or intended to be used for any part or parts of the architectural or engineering project or facility.

STATE OF MISSOURI
CLIFFORD L. HEITMANN
NUMBER E-29817
REGISTERED PROFESSIONAL ENGINEER
Clifford L. Heitmann
Civil Engineer
E29817

Copyright 2017
Box Engineering Company, Inc.
Engineering Authority No. 000655
Surveying Authority No. 000144
All Rights Reserved

REVISIONS

10-13-17	CITY COMMENTS
11-21-17	CITY COMMENTS
12-12-17	ADD STORAGE LOT
01-17-18	COMMENTS
02-09-18	CITY COMMENTS
03-12-18	CITY COMMENTS

Developer / Owner:
MJSM, L.L.C.
2209 DROSTE ROAD
ST. CHARLES, MO 63301
636-949-0680

POST DEVELOPED DRAINAGE AREA MAP

P+Z No.
#1407.06.01
Approved April 6, 2017

City No.
#

Page No.
7 of 10