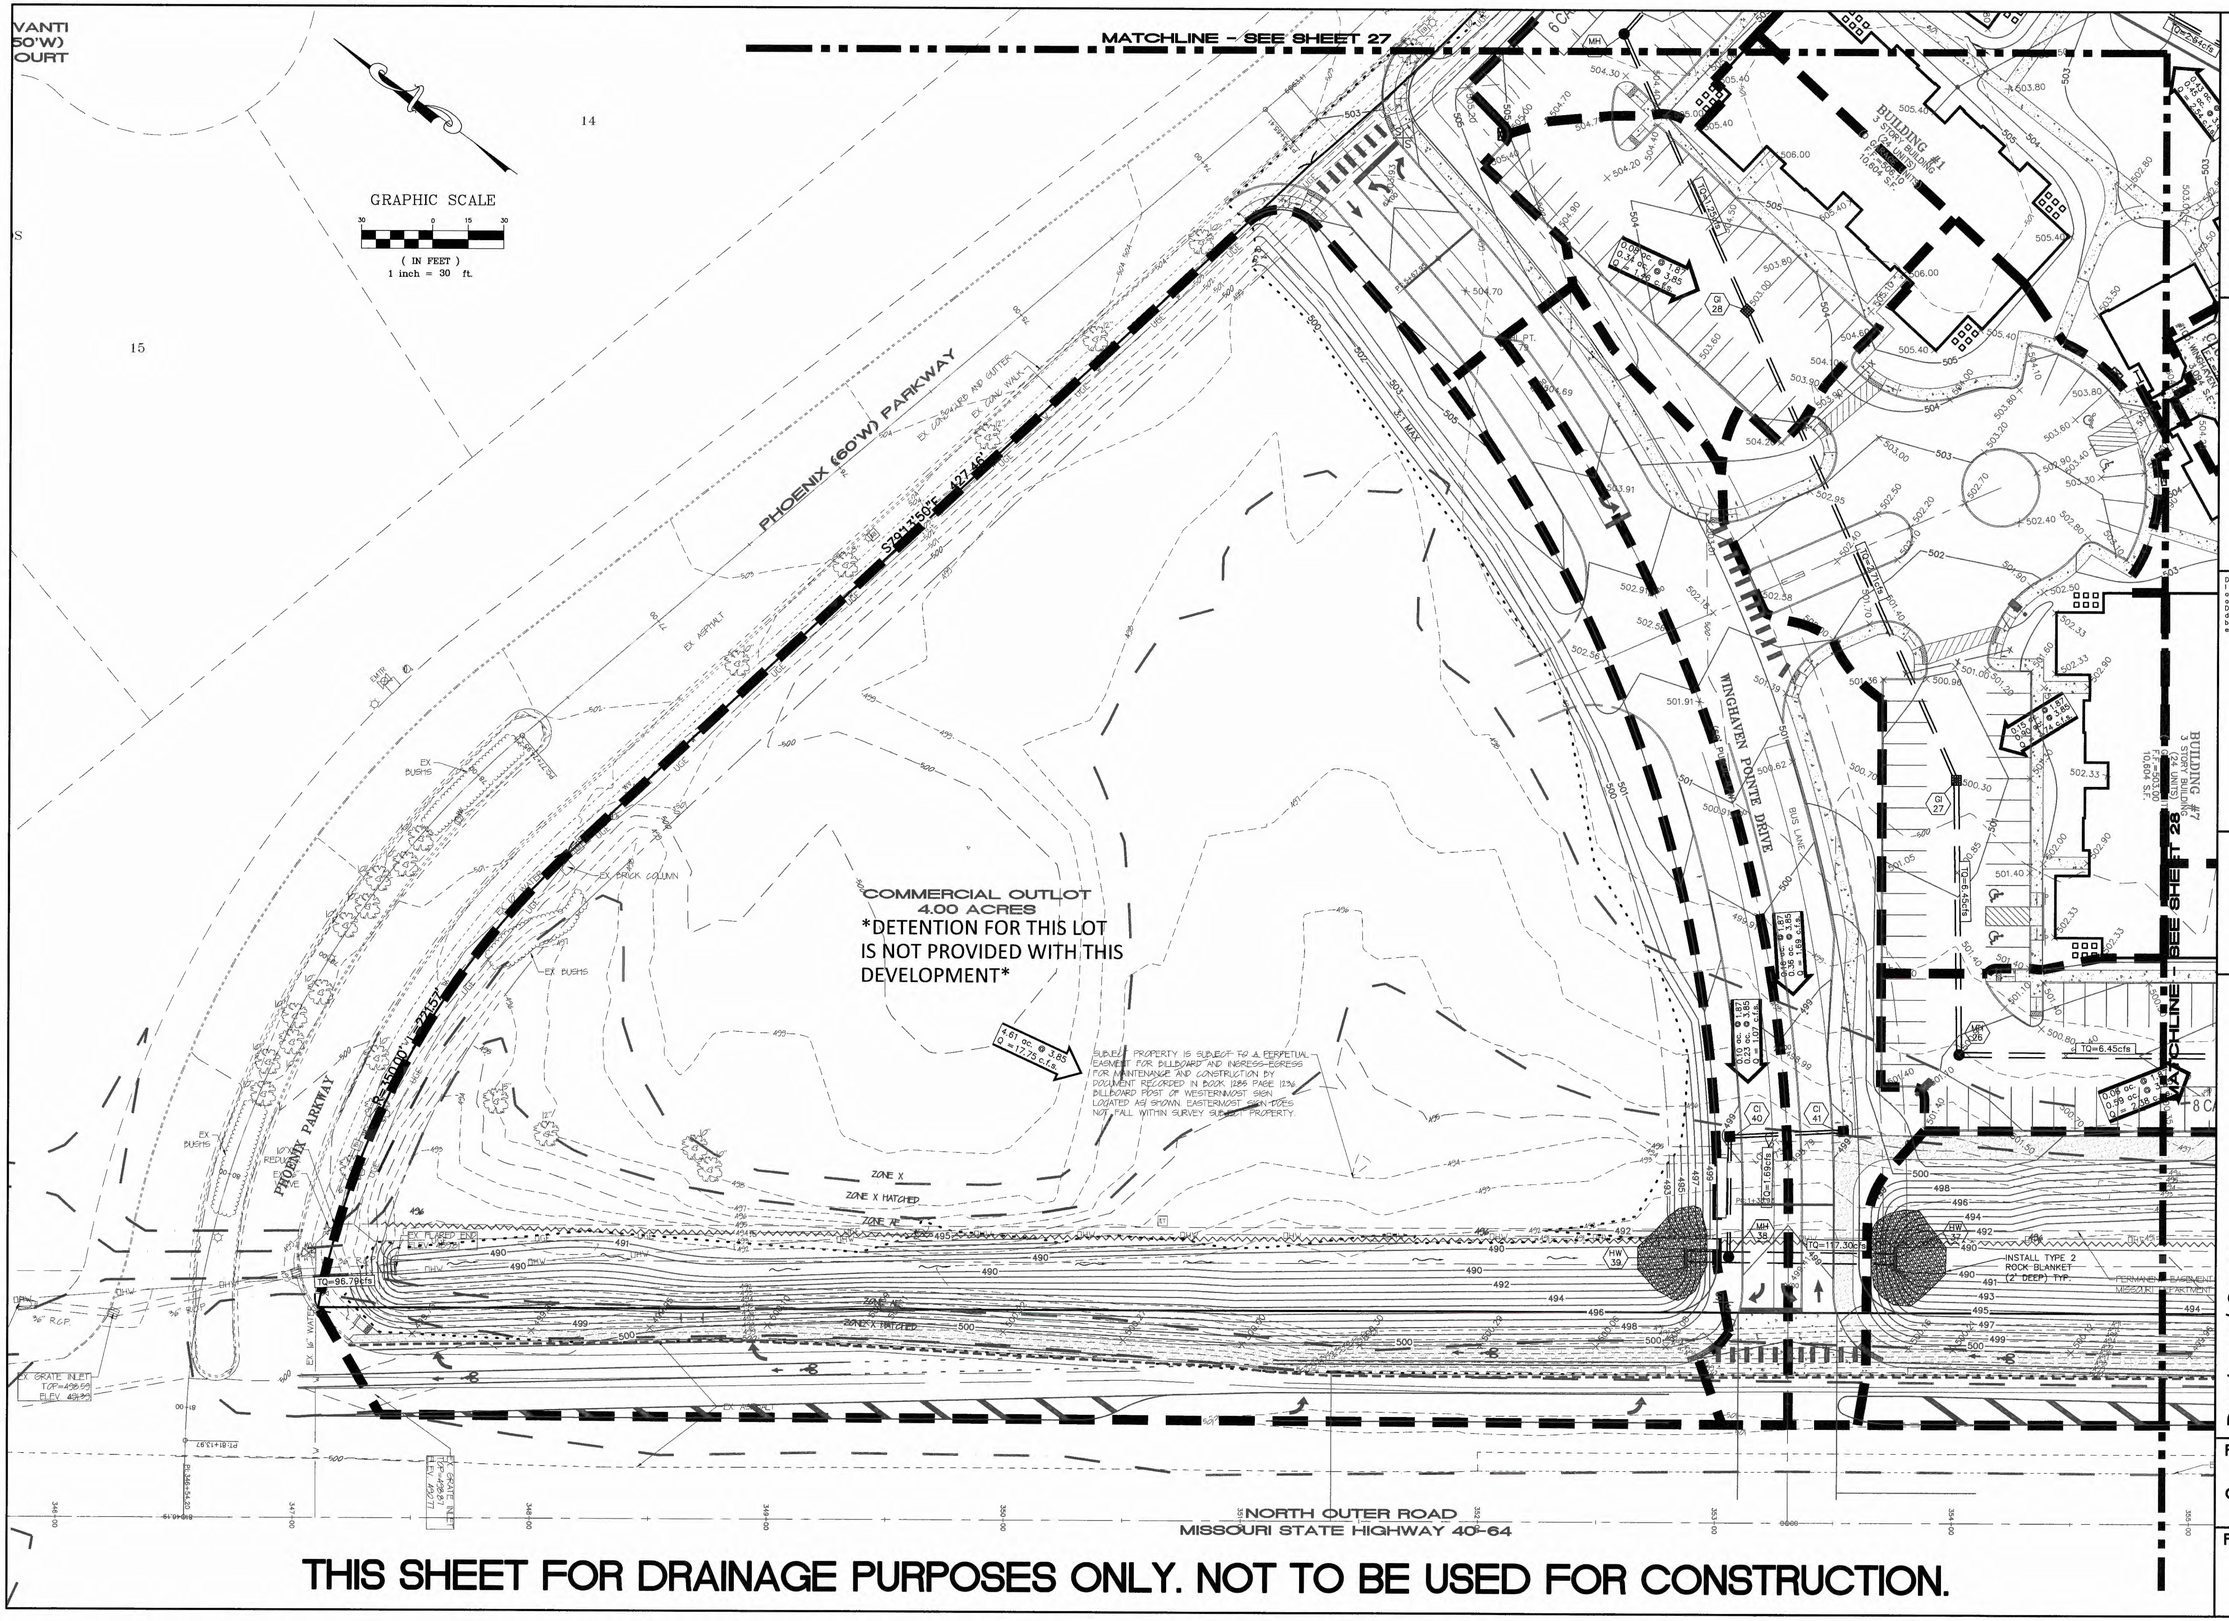

THIS SHEET FOR DRAINAGE PURPOSES ONLY. NOT TO BE USED FOR CONSTRUCTION.

PROJECT TITLE:

ALTAIR AT THE PRESERVE
(FKA WINGHAVEN POINTE)

Bax Project #14-16403 | Issue Date: 03/18/2016

ENGINEERING
PLANNING
SURVEYING
221 Point West Blvd.
St. Charles, MO 63301
636-928-5552
FAX 928-1718

DISCLAIMER OF RESPONSIBILITY
I hereby specify that the documents intended to be authenticated by my seal are limited to this sheet, and I hereby disclaim any responsibility for all other Drawings, Specifications, Estimates, Reports or other documents or instruments relating to or intended to be used for any part or parts of the architectural or engineering project or survey.

STATE OF MISSOURI
CLIFFORD
L. HEITMANN
NUMBER
E-29817
REGISTERED PROFESSIONAL ENGINEER
1-25-18

CLIFFORD L. HEITMANN
CIVIL ENGINEER
E29817

Copyright 2016
Bax Engineering Company, Inc.
Authority No. 000655
All Rights Reserved

REVISIONS

04/25/2016	DCSD & PWSD2 COMMENTS
05/16/2016	CITY REVIEW
06/15/2016	CITY REVIEW & DCSD COMMENTS
07/29/2016	CITY REVIEW
08/04/2016	MODOT REVIEW
06/29/2017	MODOT REVIEW

Developer / Owner:
ROLWES DEVELOPMENT, L.L.C.
13100 MANCHESTER ROAD, SUITE 65
ST. LOUIS, MISSOURI 63131
314-821-9600

POST-DEVELOPED DRAINAGE AREA MAP

P+Z No. #9831.65.02

City No. #