ASHFORD PLACE STREET PROFILES

SCALE HORIZ 1"=50'
VERT 1"=10'

FINAL SURVEY — DATE — BY — SURVEYED — PLOTTED — TRIPLATE — NOTE BOOK — AREAS — NO. — AREAS CHECKED

ORIGINAL SURVEY — DATE — BY — SURVEYED — PLOTTED — TRIPLATE — NOTE BOOK — AREAS — NO. — AREAS CHECKED

BEGONIA DRIVE

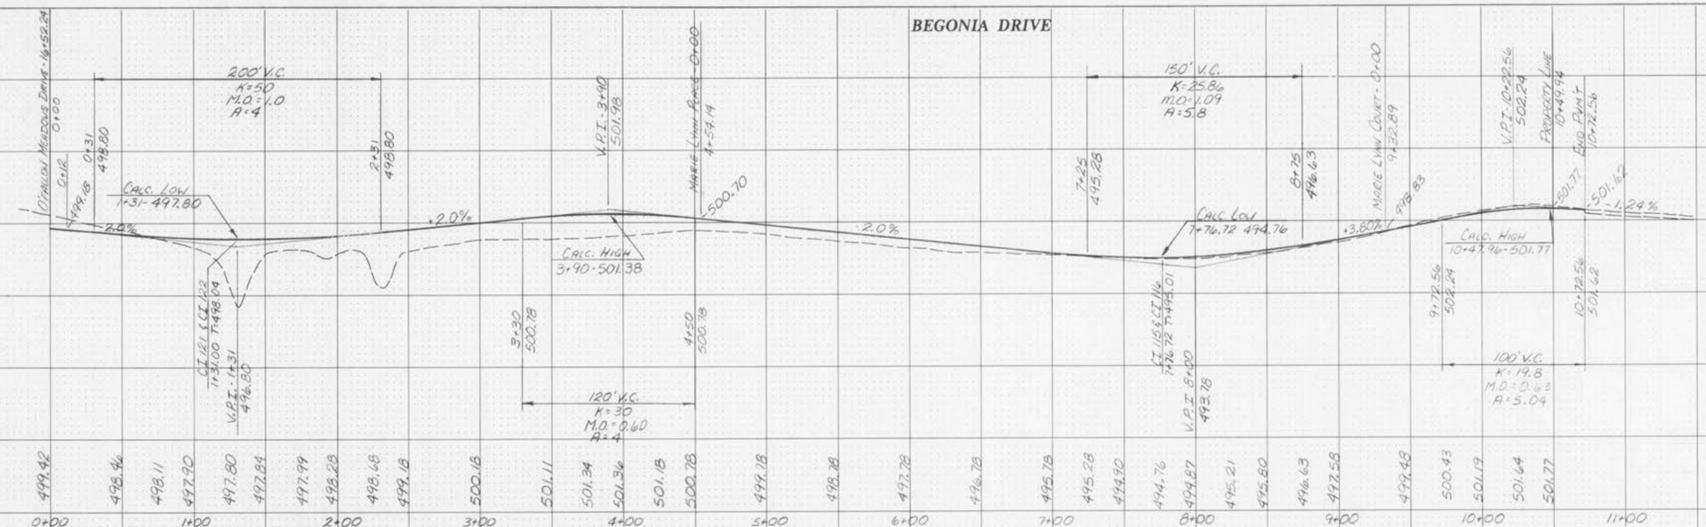

MARIE LYNN COURT

MARIE LYNN PLACE

12/26

HIGHWAY FEDERAL AID SHEET
PLATE 3-FULL CROSS SECTION-LINE & DOT
NATIONAL PRINTWAY
PRINTED IN U.S.A.