REVISIONS:
7-17-2001 CITY COMMENTS
8-22-2001 MISC. REVISIONS
8-27-2001 CITY COMMENTS
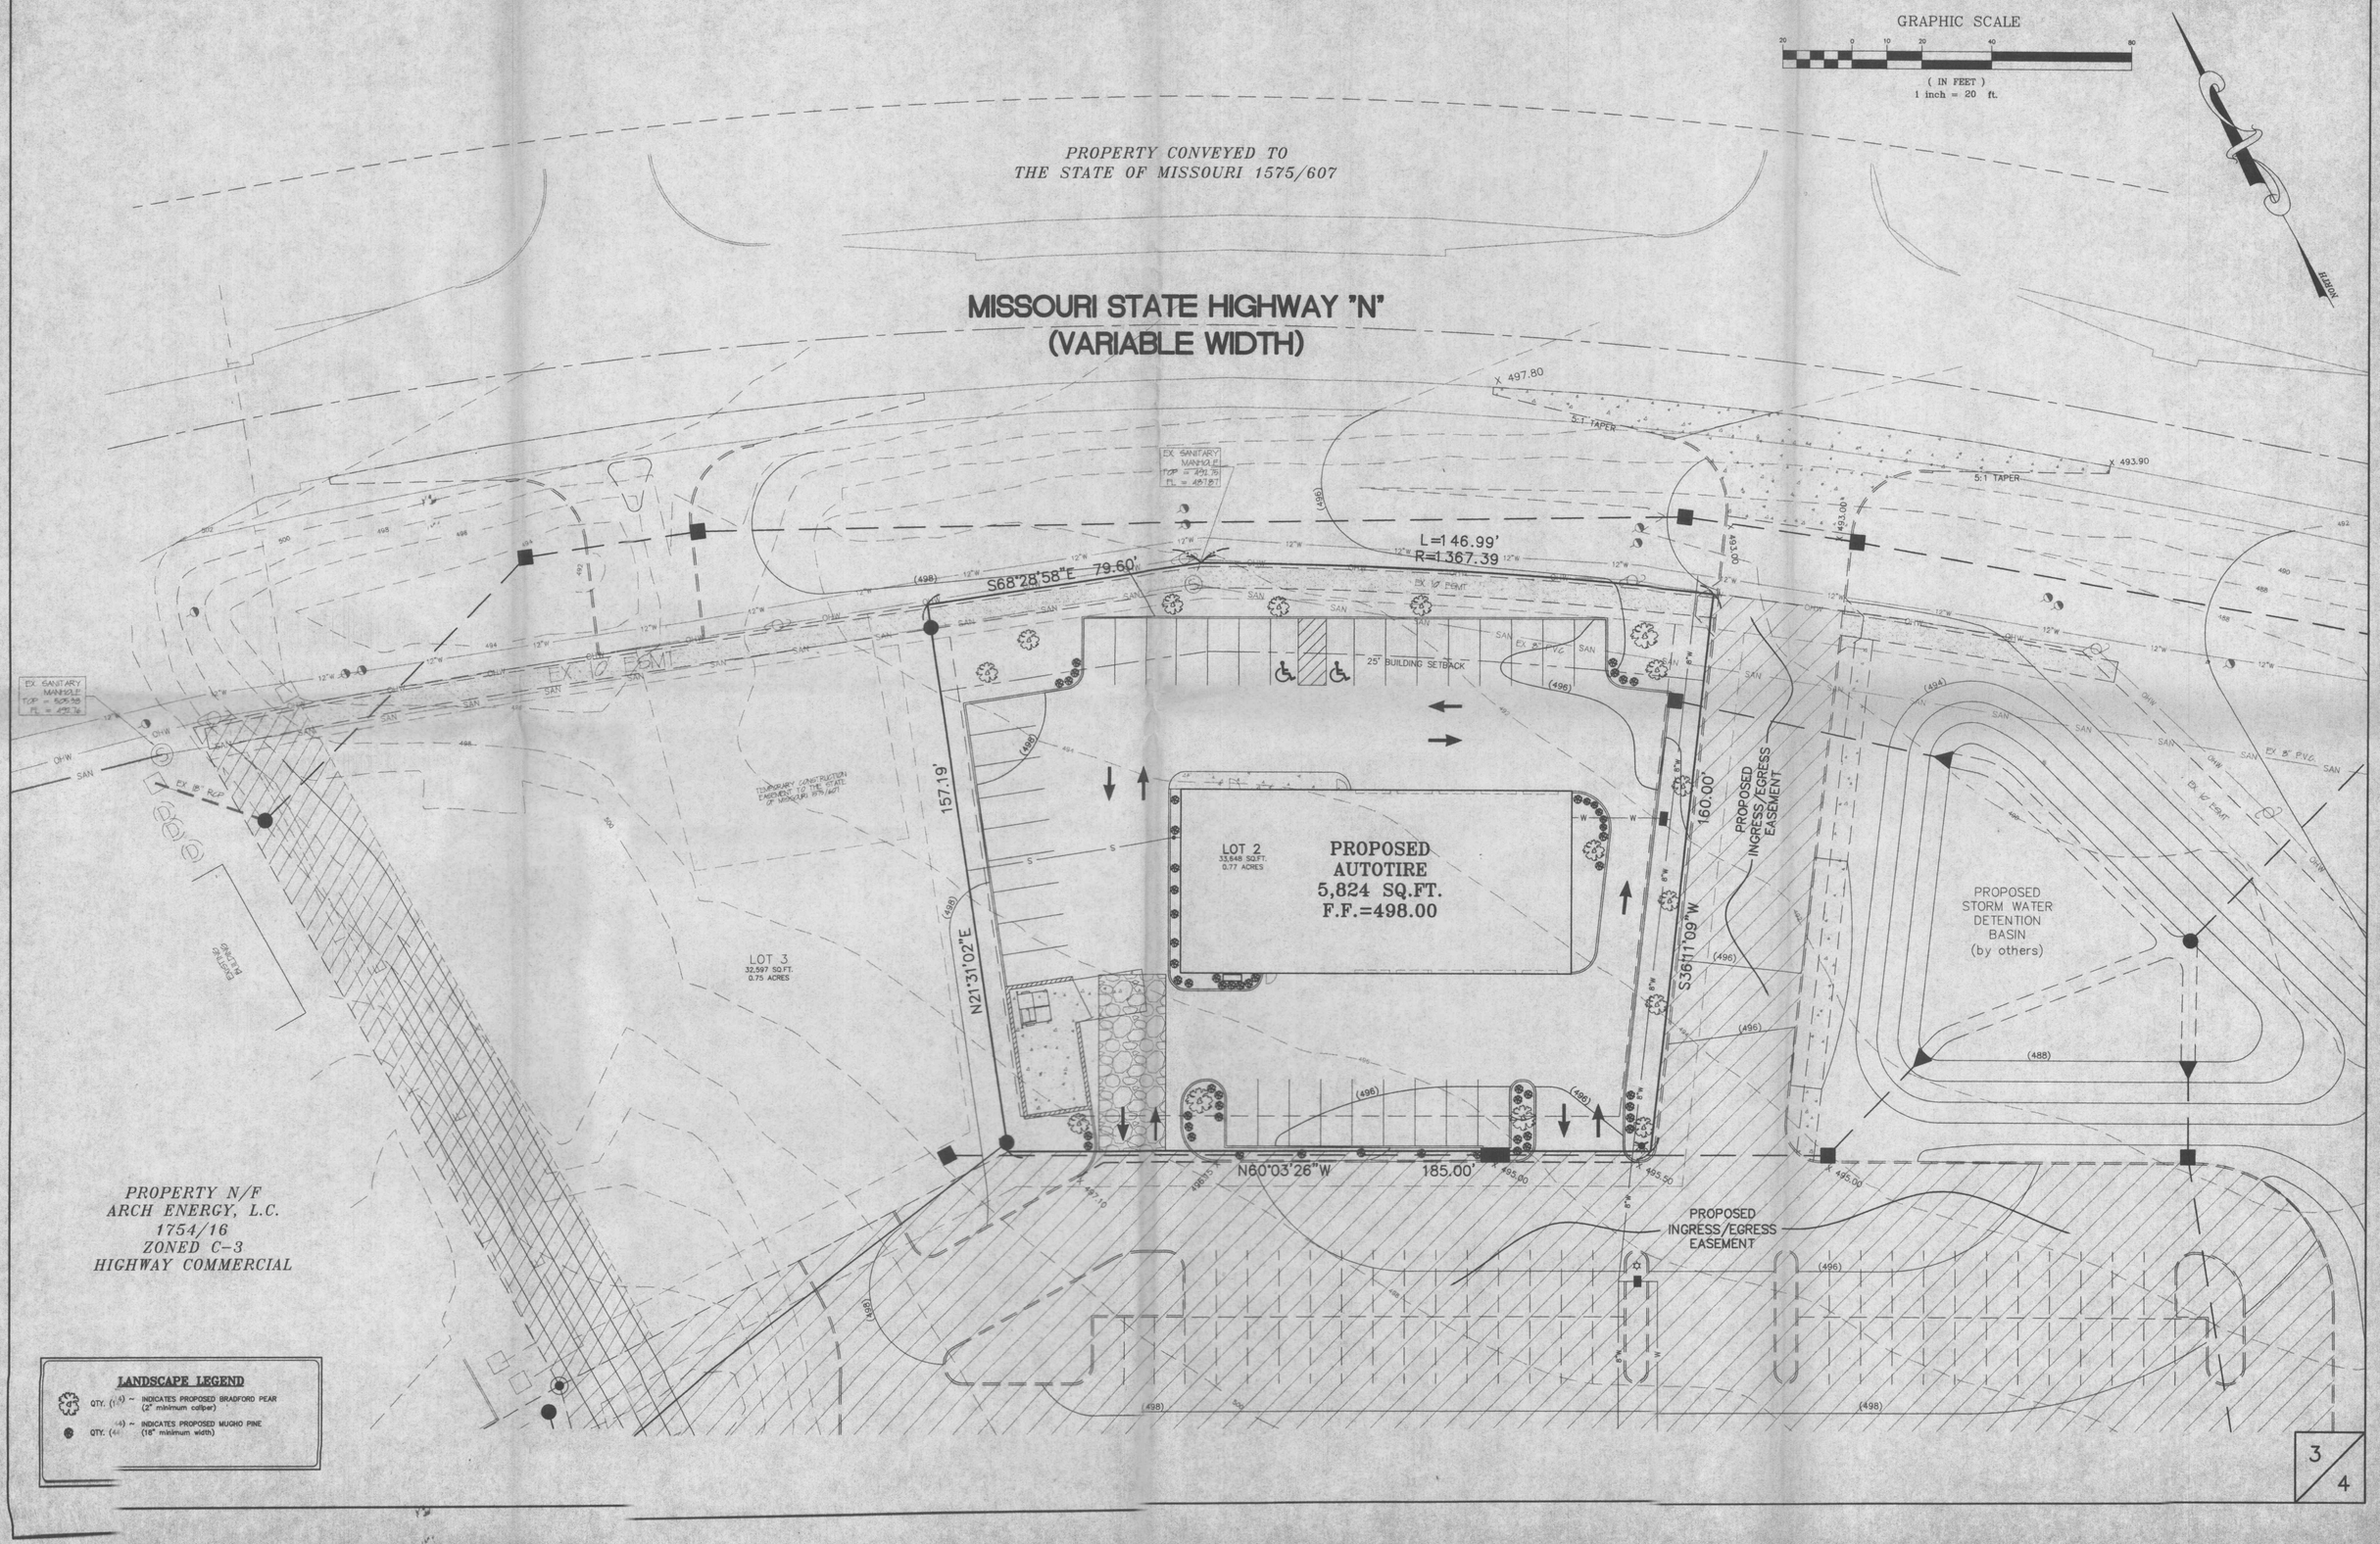
A LANDSCAPE PLAN FOR
AUTOTIRE CAR CARE CENTER
01-11336A 6-1-2001