SANITARY SEWER PROFILES
AUTUMN CHASE
AUG. 1991 91-3355

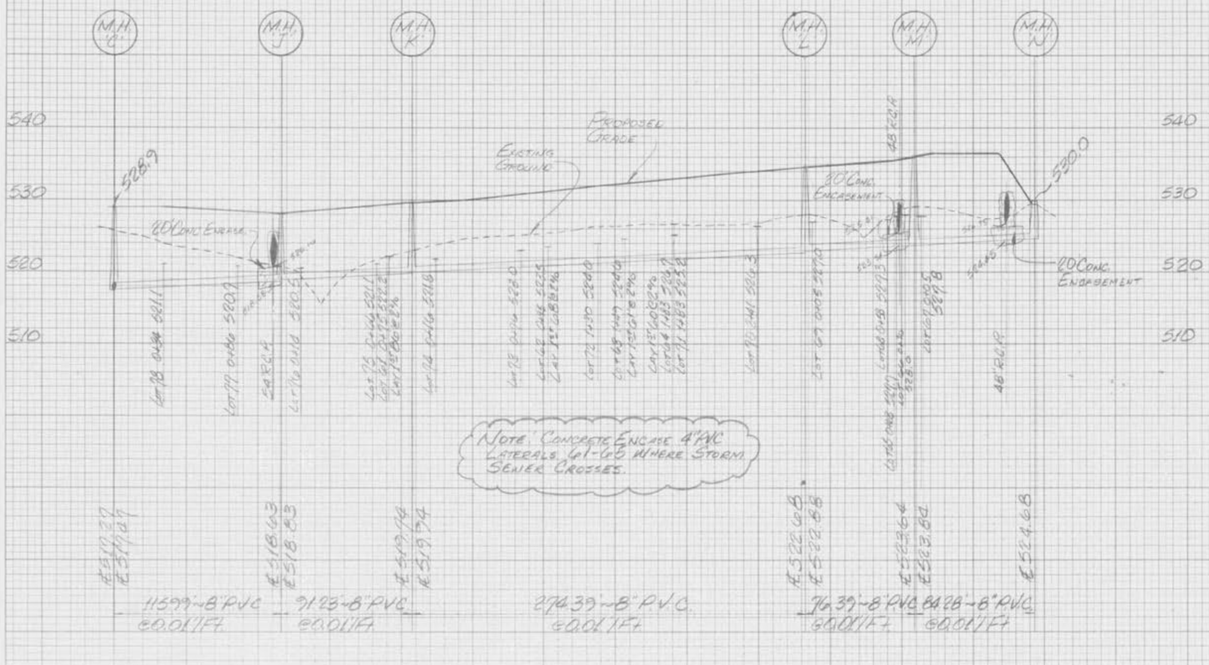

SCALE: 1"=50' Hor
1"=10' Vert

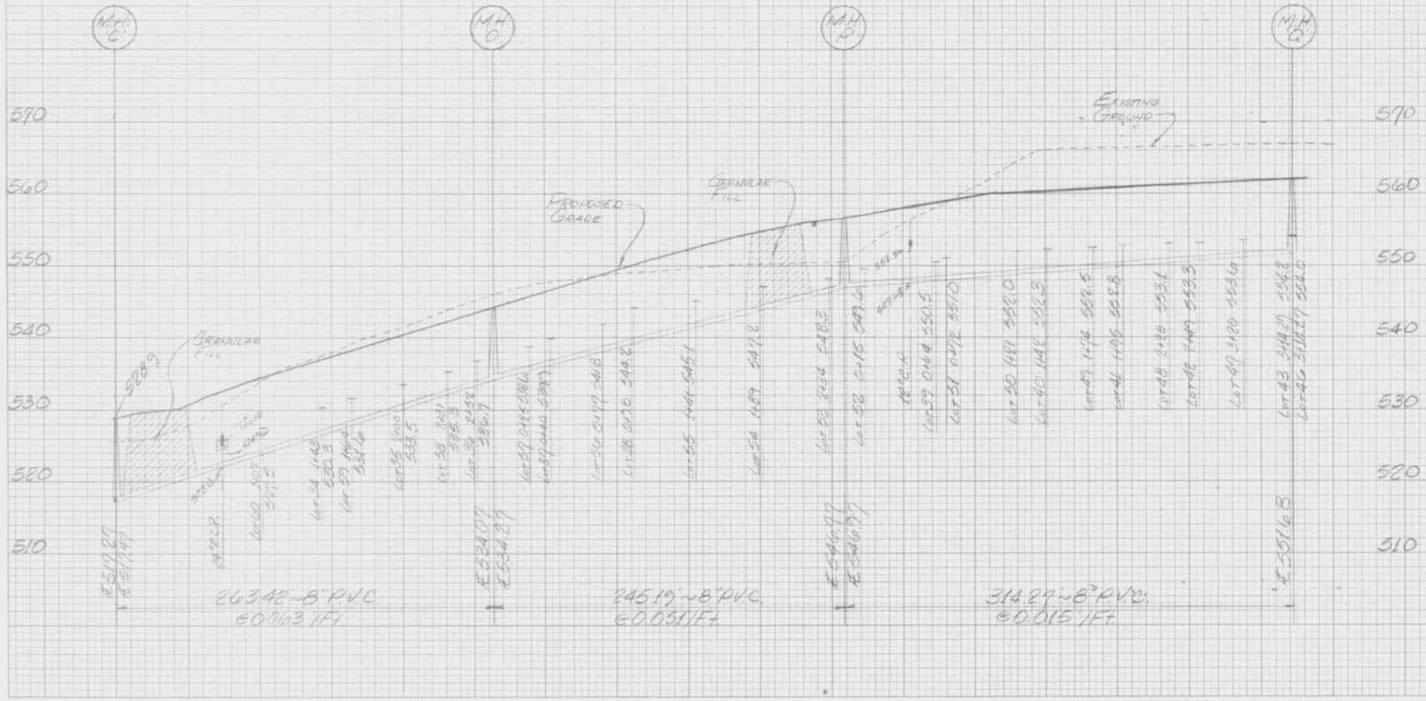

FINAL SURVEY

ORIGINAL SURVEY

HIGHWAY FEDERAL AID SHEET
PLATE 3-FULL CROSS SECTION FULL LINE
TELEDYNE
PRINTED IN U.S.A.