REVISED – 03-10-00 CITY & DCSD COMMENTS
REVISED – 04-07-00 CITY COMMENTS
REVISED – 04-25-00 CITY COMMENTS

WATER PLAN
AVONDALE HEIGHTS
Phase Four – Plat Five
January 2000 95-7230M

REV. 2-21-2000 M.G.G.

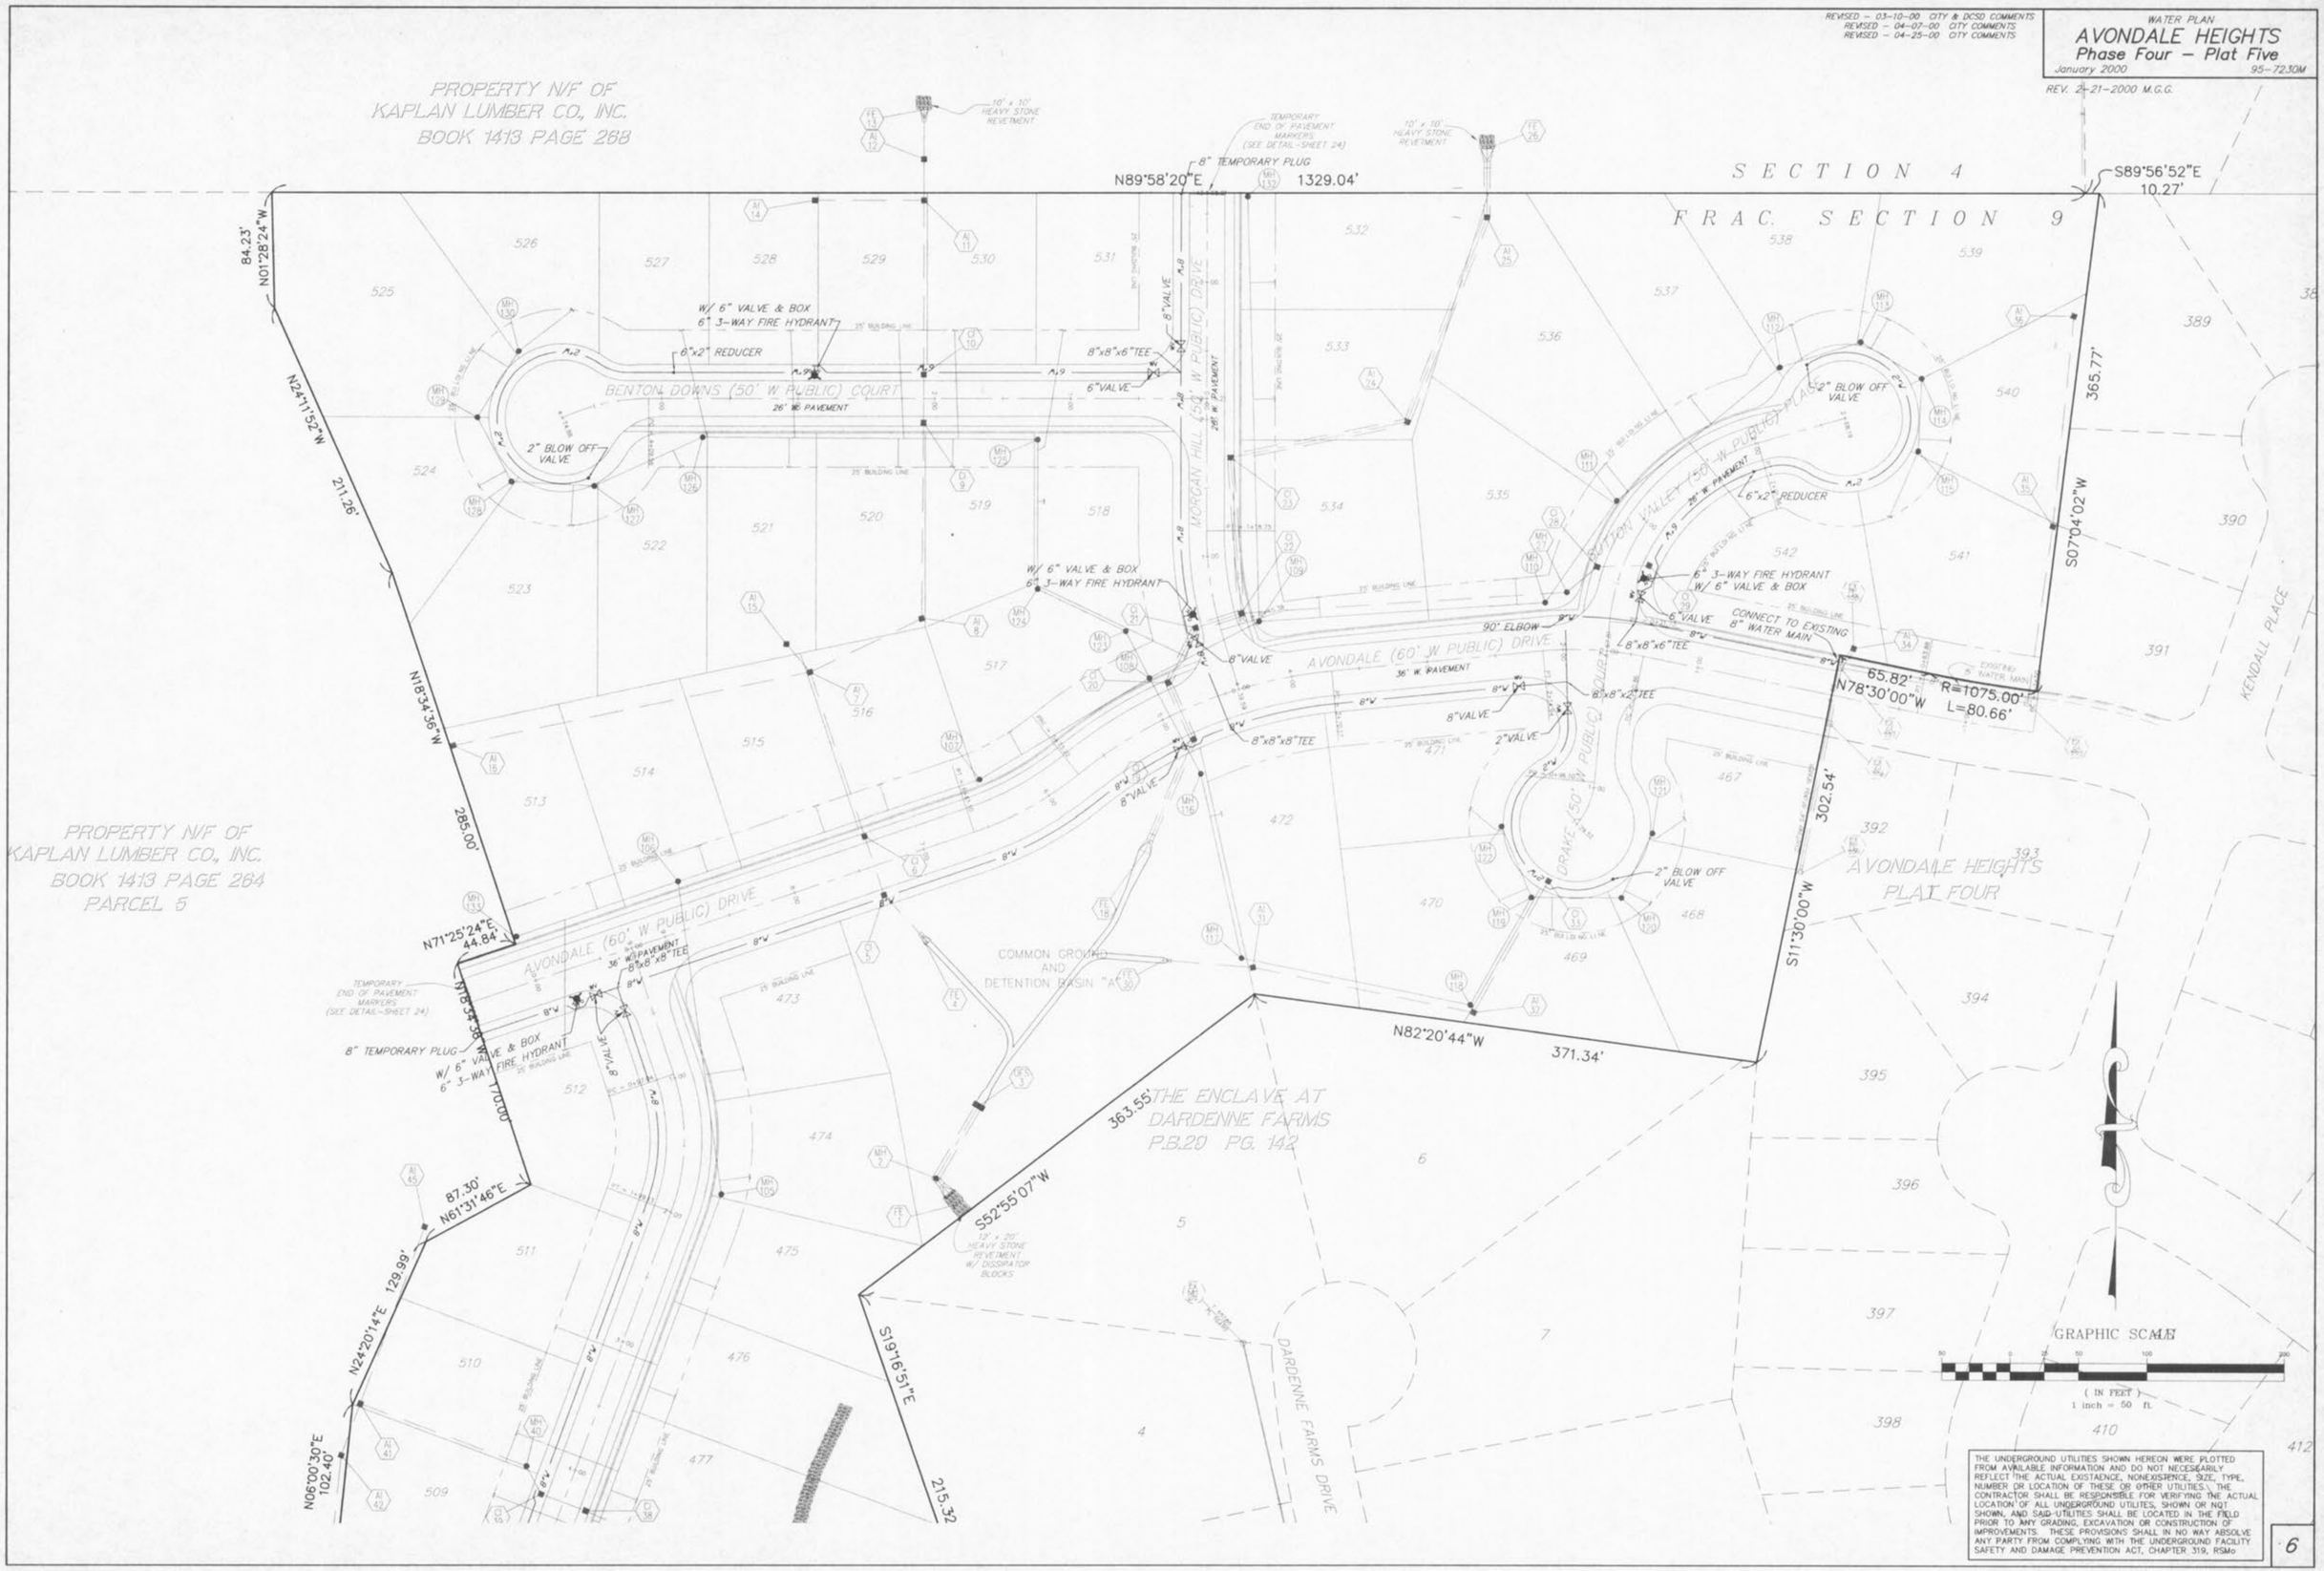

THE UNDERGROUND UTILITIES SHOWN HEREON WERE PLOTTED FROM AVAILABLE INFORMATION AND DO NOT NECESSARILY REFLECT THE ACTUAL EXISTAENCE, NONEXISTENCE, SIZE, TYPE, NUMBER OR LOCATION OF THESE OR OTHER UTILITIES.\ THE CONTRACTOR SHALL BE RESPONSIBLE FOR VERIFYING THE ACTUAL LOCATION OF ALL UNDERGROUND UTILITES, SHOWN OR NOT SHOWN, AND SAID-UTILITIES SHALL BE LOCATED IN THE FIELD PRIOR TO ANY GRADING, EXCAVATION OR CONSTRUCTION OF IMPROVEMENTS. THESE PROVISIONS SHALL IN NO WAY ABSOLVE ANY PARTY FROM COMPLYING WITH THE UNDERGROUND FACILITY SAFETY AND DAMAGE PREVENTION ACT, CHAPTER 319, RSMo