REVISED: 7/23/03

STREET PROFILES

AVONDALE HEIGHTS PLAT NINE

95-7230S

MAY 12, 2003

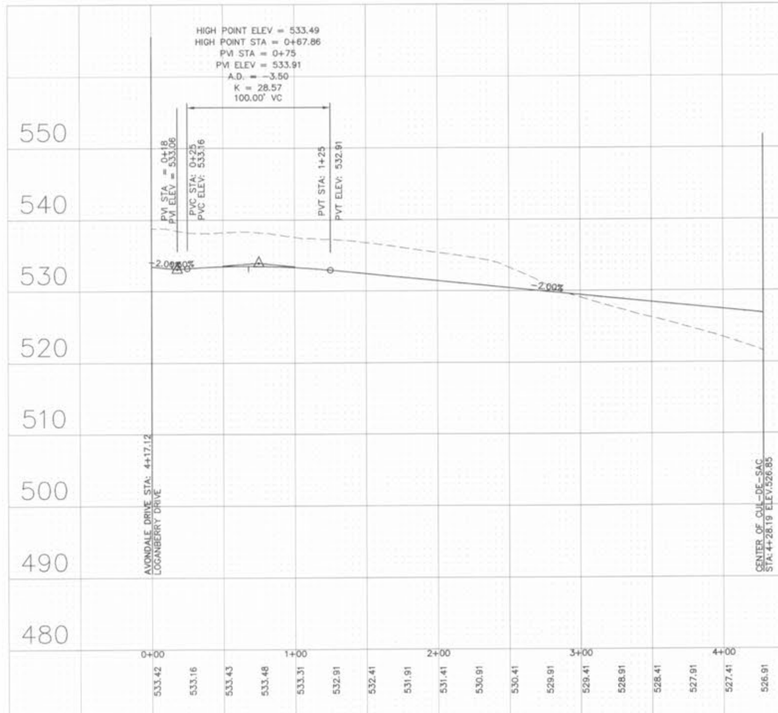

LOGANBERRY COURT

26' WIDE CONCRETE PAVEMENT

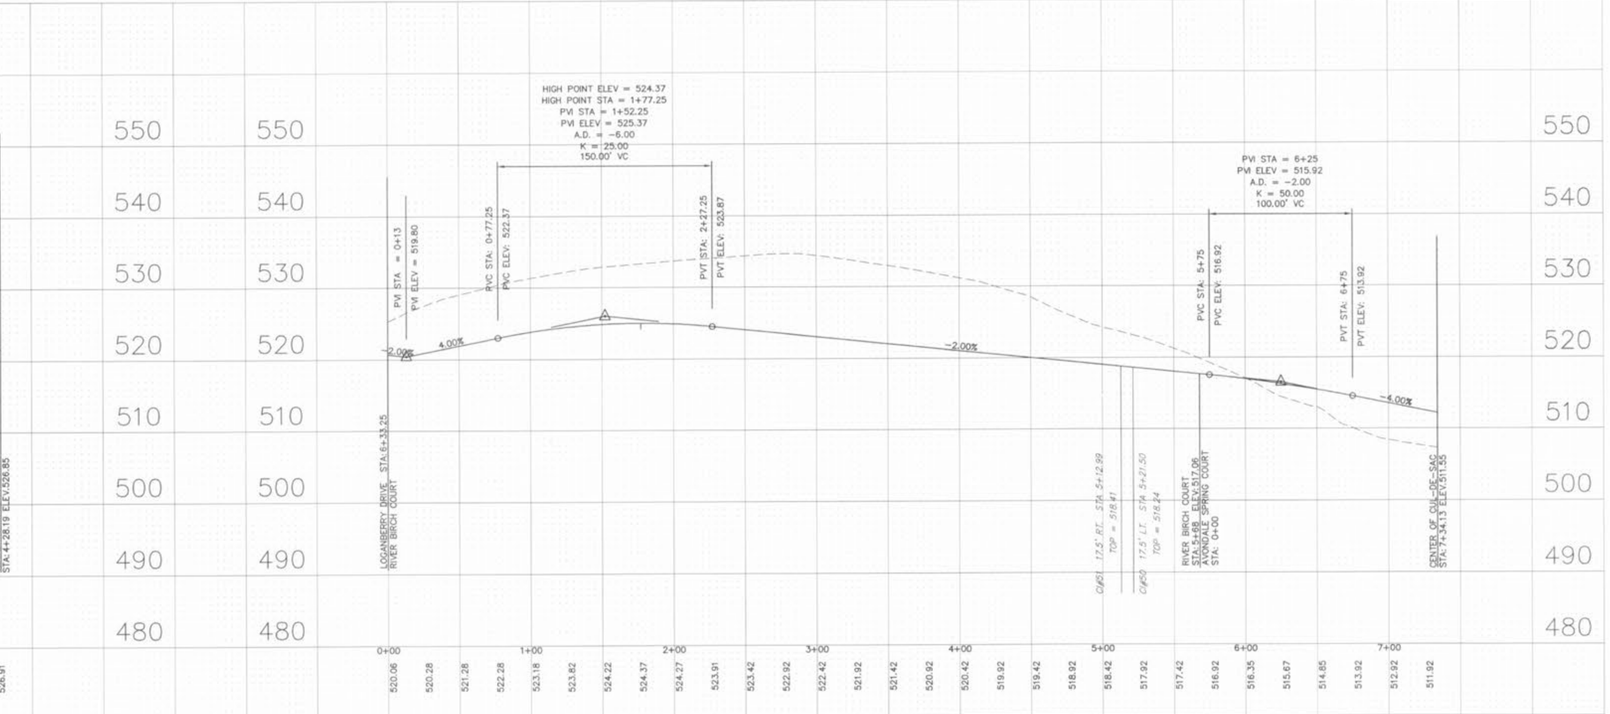

RIVER BIRCH COURT

26' WIDE CONCRETE PAVEMENT

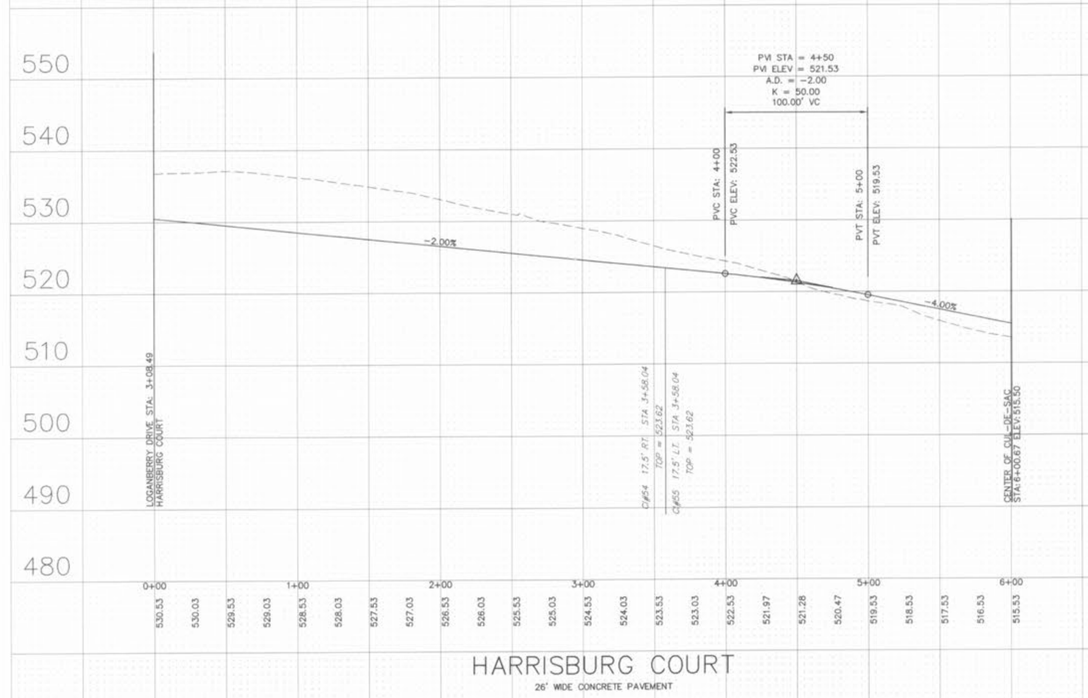

HARRISBURG COURT

26' WIDE CONCRETE PAVEMENT

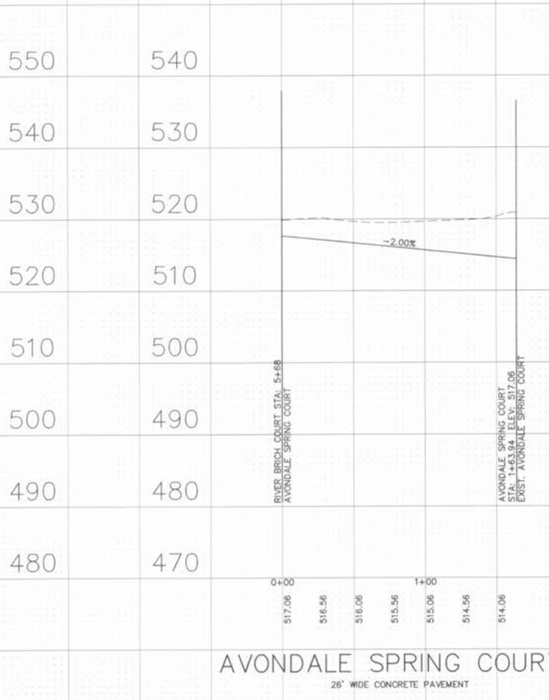

AVONDALE SPRING COURT

26' WIDE CONCRETE PAVEMENT

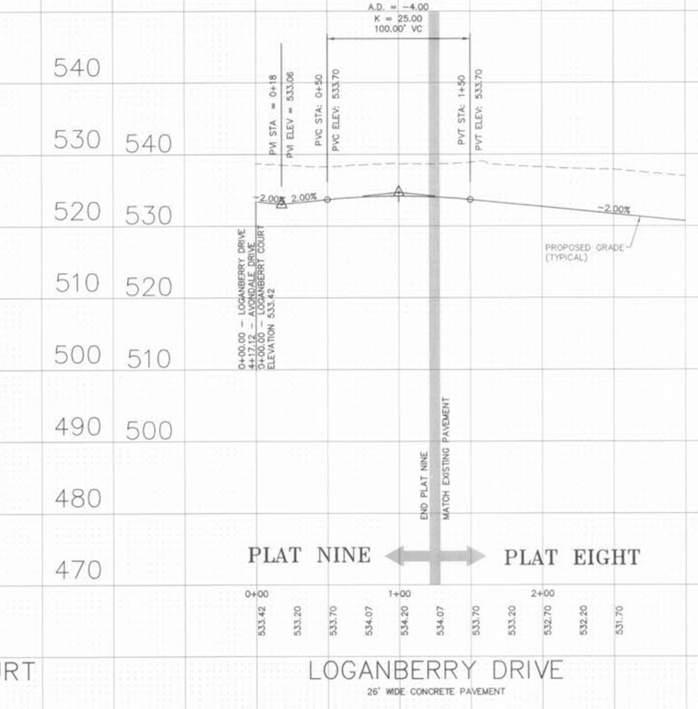

LOGANBERRY DRIVE

26' WIDE CONCRETE PAVEMENT

UNDERGROUND UTILITIES HAVE BEEN PLOTTED FROM AVAILABLE INFORMATION AND THEREFORE THEIR LOCATIONS SHALL BE CONSIDERED APPROXIMATE ONLY. THE VERIFACATION OF THE LOCATION OF ALL UNDERGROUND UTILITIES, EITHER SHOWN OR NOT SHOWN ON THESE PLANS SHALL BE THE RESPONSIBILITY OF THE CONTRACTOR, AND SHALL BE LOCATED PRIOR TO ANY GRADING OR CONSTRUCTION OF THE IMPROVEMENTS.

SCALE: VERTICAL = 1:10
HORIZONTAL = 1:50

E:\DWG\YORP_1\SV\2305-Avondale\Construction\2-MISC\Dwg, 05/01/2003 04:30:36 PM, STATION 10.dwg