SEWER PROFILES

BAYFIELD

83-12000N

REV. 3-26-20

MARCH, 1990

SCALE: 1"=50' H.
1"=10' V.

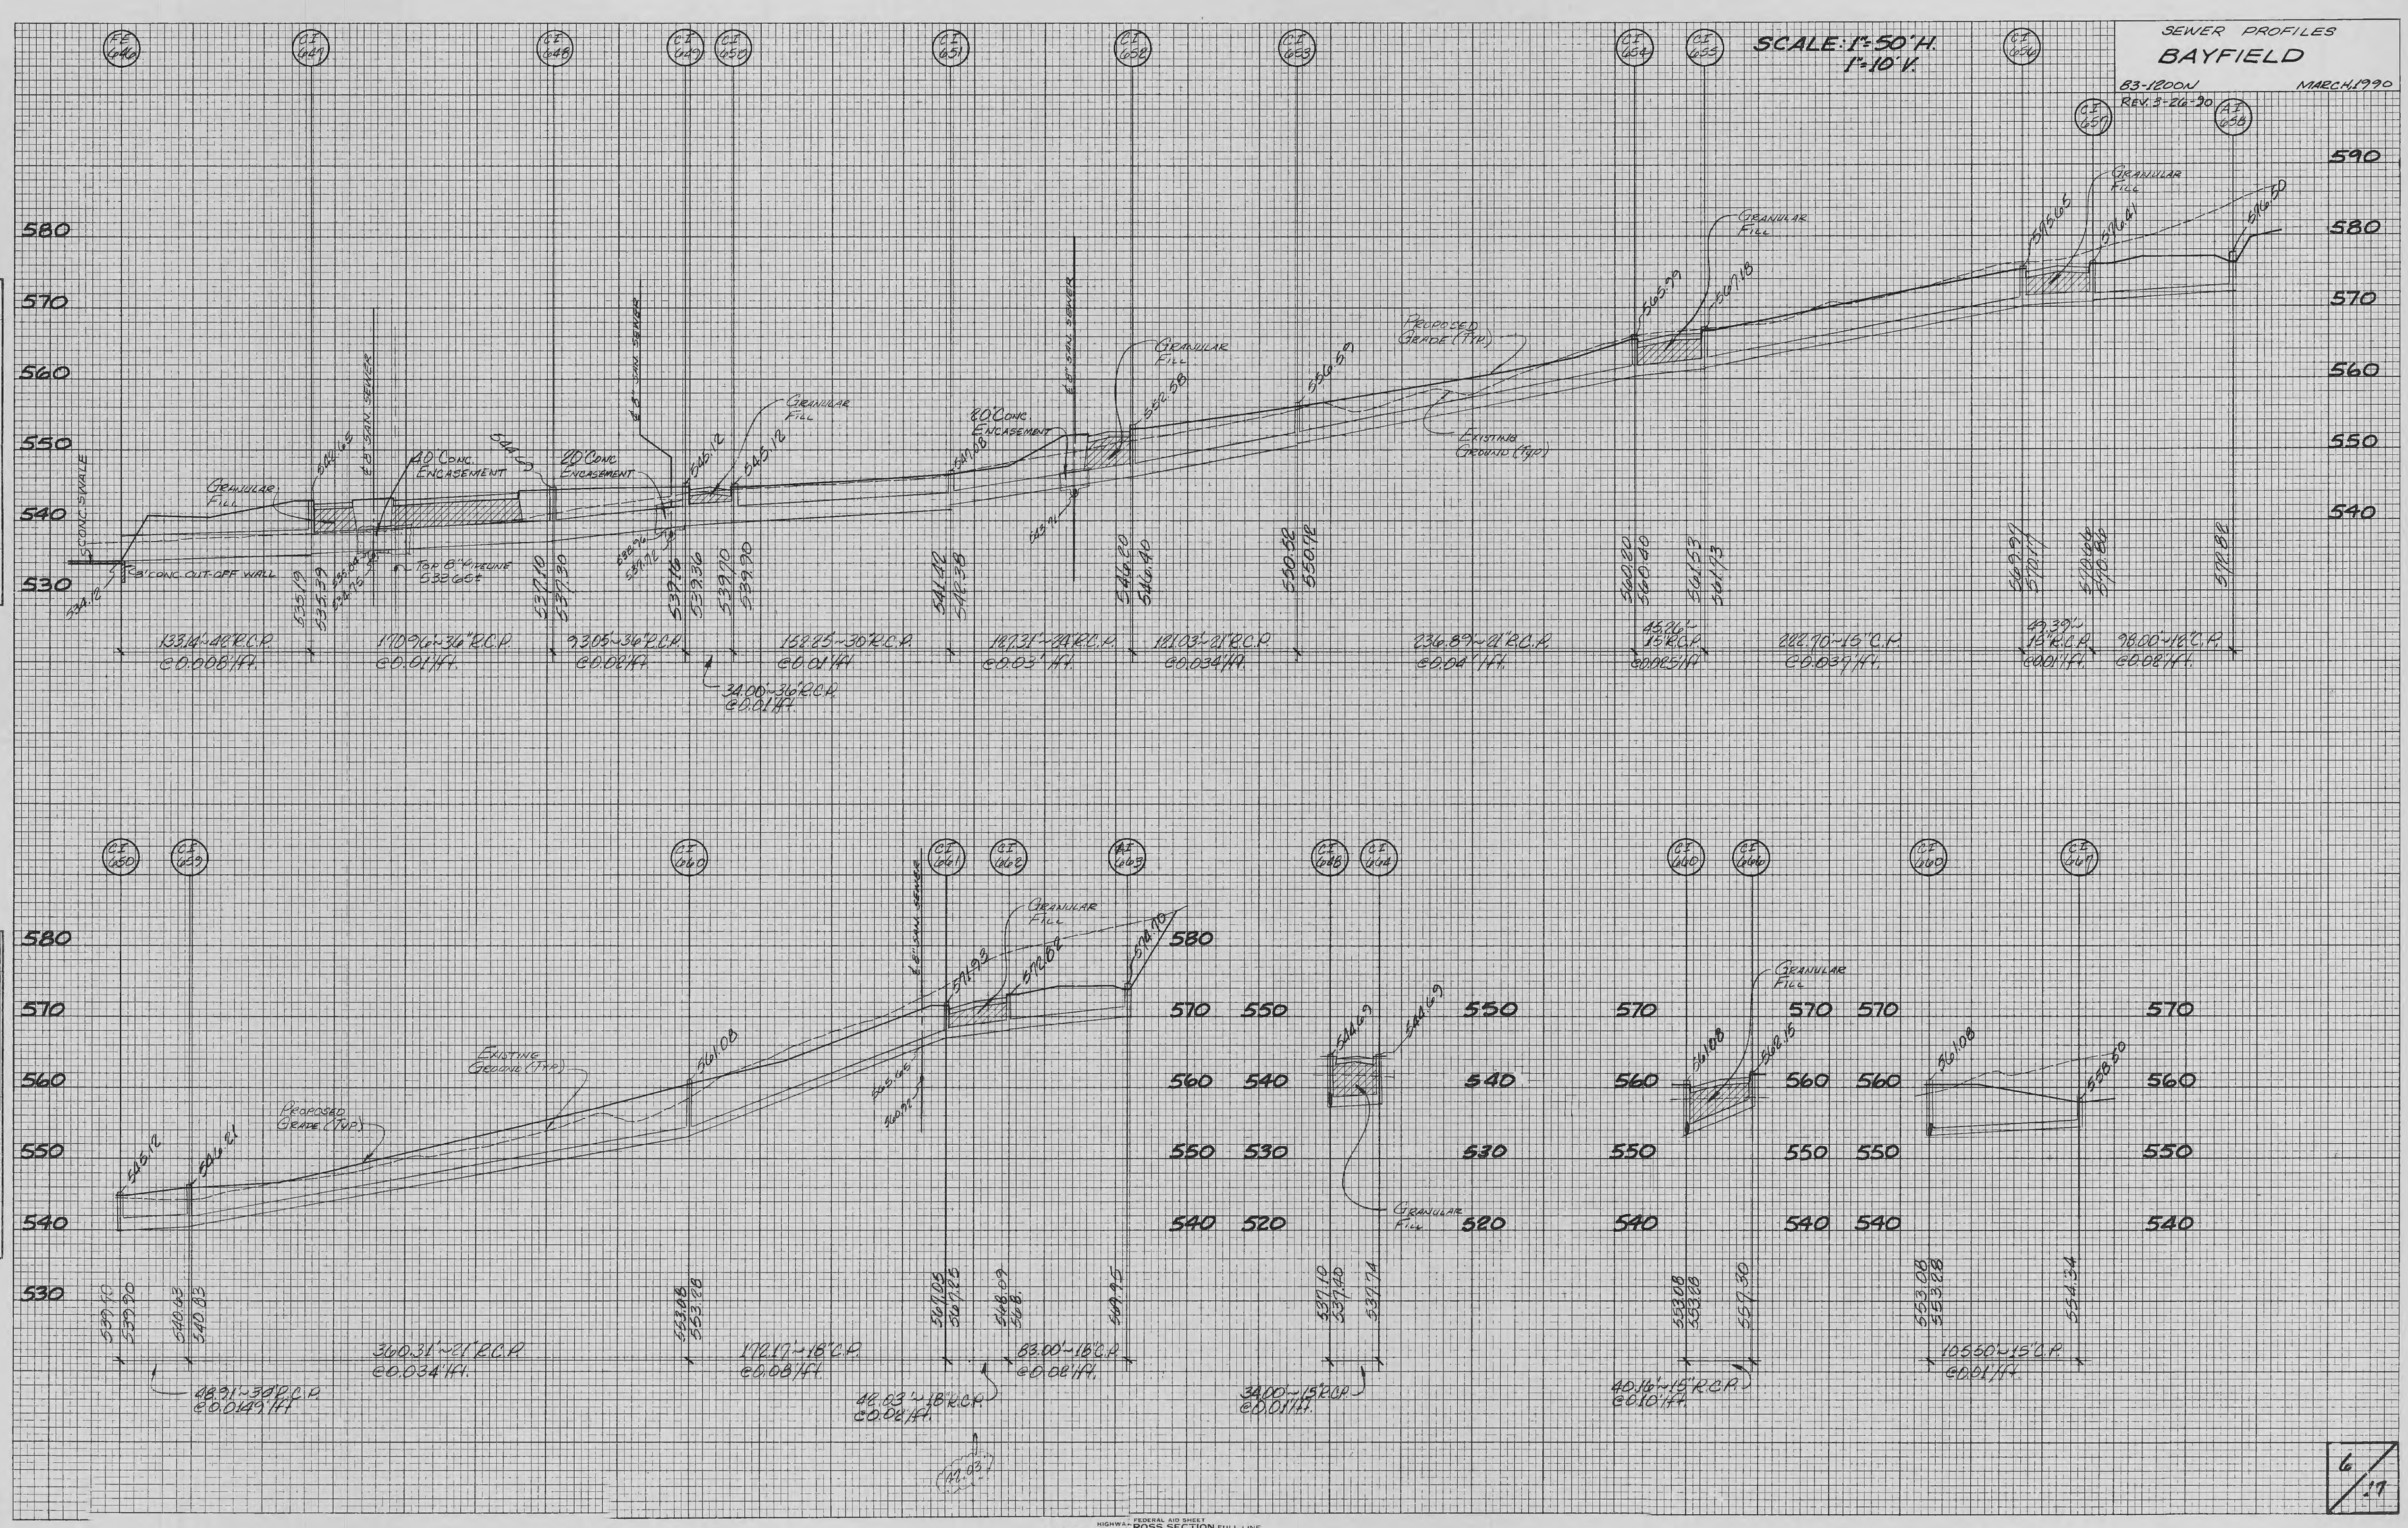

FINAL SURVEY — NOTE BOOK NO. — SURVEYED — PLOTTED — TEMPLATE — AREAS — AREAS CHECKED — BY — DATE

ORIGINAL SURVEY — NOTE BOOK NO. — SURVEYED — PLOTTED — TEMPLATE — AREAS — AREAS CHECKED — BY — DATE

6/17

HIGHWAY FEDERAL AID SHEET
PLATE 3-FULL CROSS SECTION-FULL LINE
STATE TELEDYNE
PRINTED IN U.S.A.