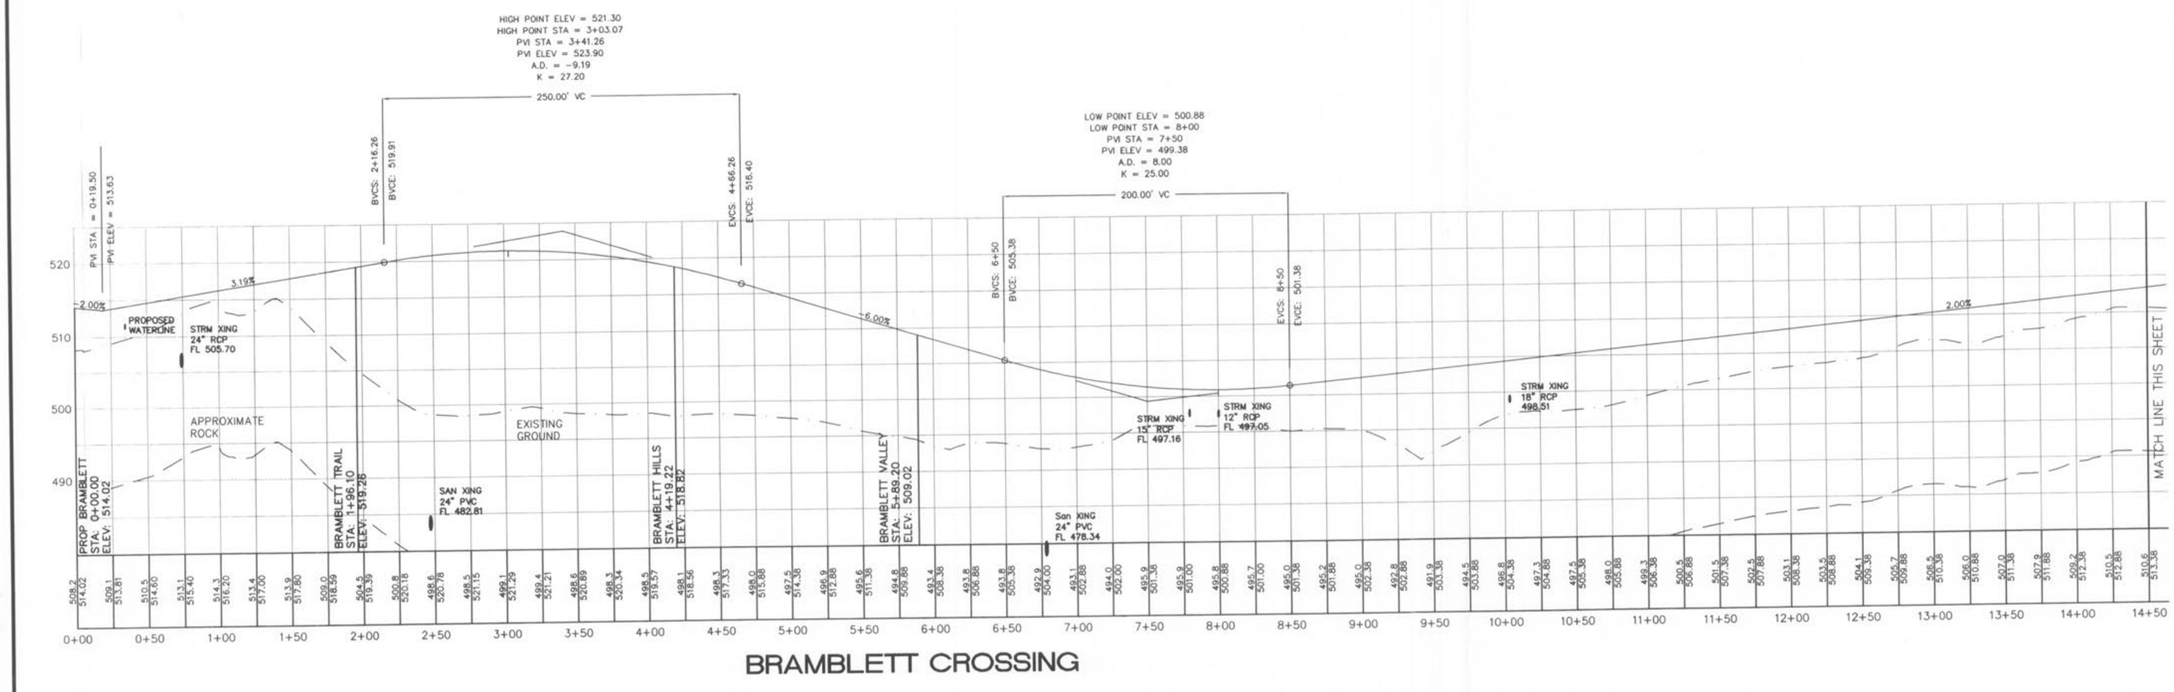

BRAMBLETT CROSSING

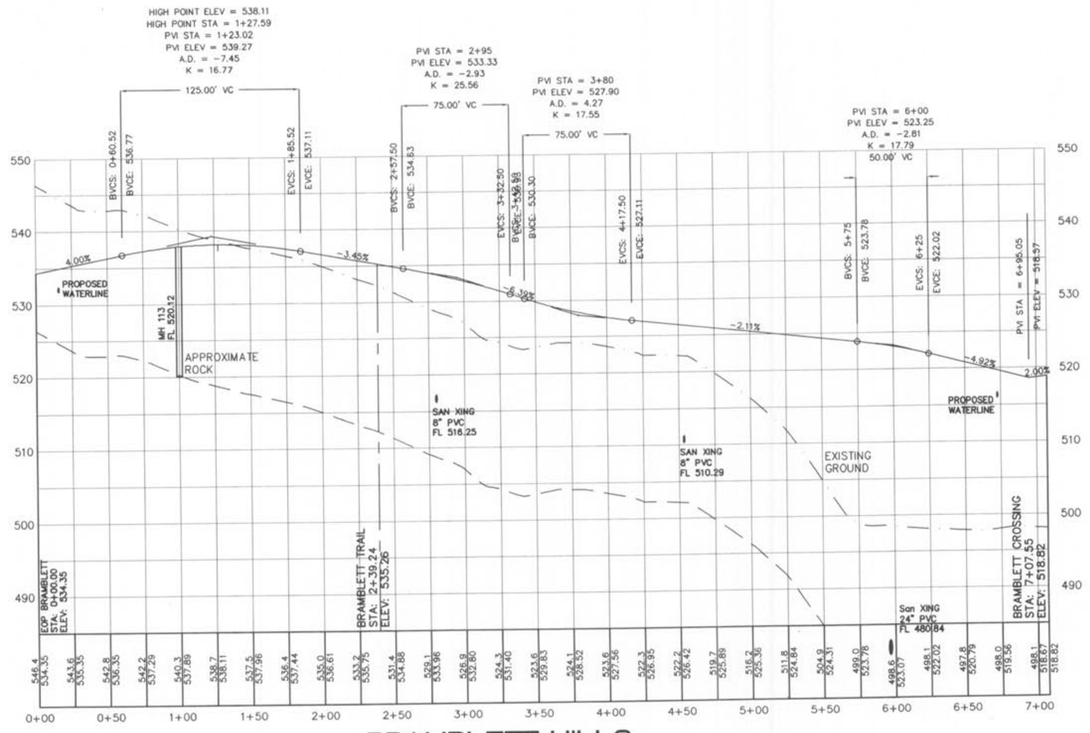

BRAMBLETT HILLS

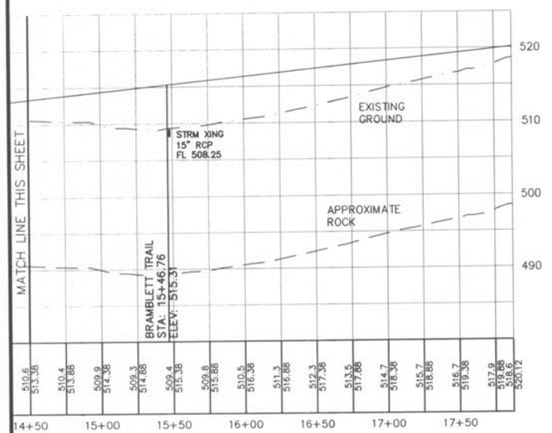

BRAMBLETT CROSSING

O'FALLON P+Z NO. 3805.05
APPROVED AUGUST 16, 2007

ST. CHARLES ENGINEERING & SURVEYING, INC.
801 S. FIFTH STREET, SUITE 202
ST. CHARLES, MO 63301
TEL: (636) 947-0607 FAX: (636) 947-2448

02/18/08 REVISED PER CITY COMMENTS

BELLEAU CROSSING STREET

5-2-08

ORDER NO. 04-1419-01

DATE

C-10