STREET I.D. SIGN

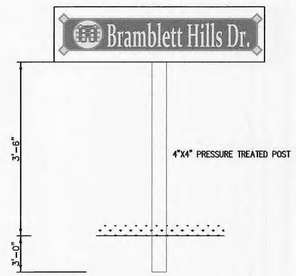

STREET I.D. SIGN SHOWN TYPICAL
MODIFY FOR APPROPRIATE STREETNAME

N.T.S.

INFORMATIONAL SIGN

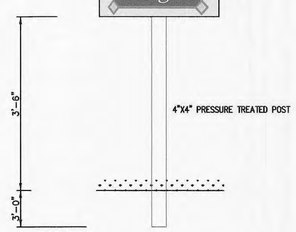

INFORMATIONAL SIGN SHOWN TYPICAL
MODIFY FOR APPROPRIATE INFO

N.T.S.

Call BEFORE you DIG
TOLL FREE
1-800-344-7483
MISSOURI ONE-CALL SYSTEM, INC.

UNDERGROUND UTILITIES HAVE BEEN PLOTTED FROM AVAILABLE INFORMATION AND THEREFORE THEIR LOCATIONS SHALL BE CONSIDERED APPROXIMATE ONLY. THE VERIFICATION OF THE LOCATION OF ALL UNDERGROUND UTILITIES, EITHER SHOWN OR NOT SHOWN ON THESE PLANS, SHALL BE THE RESPONSIBILITY OF THE CONTRACTOR, AND SHALL BE LOCATED PRIOR TO ANY GRADING AND/OR CONSTRUCTION OF IMPROVEMENTS.

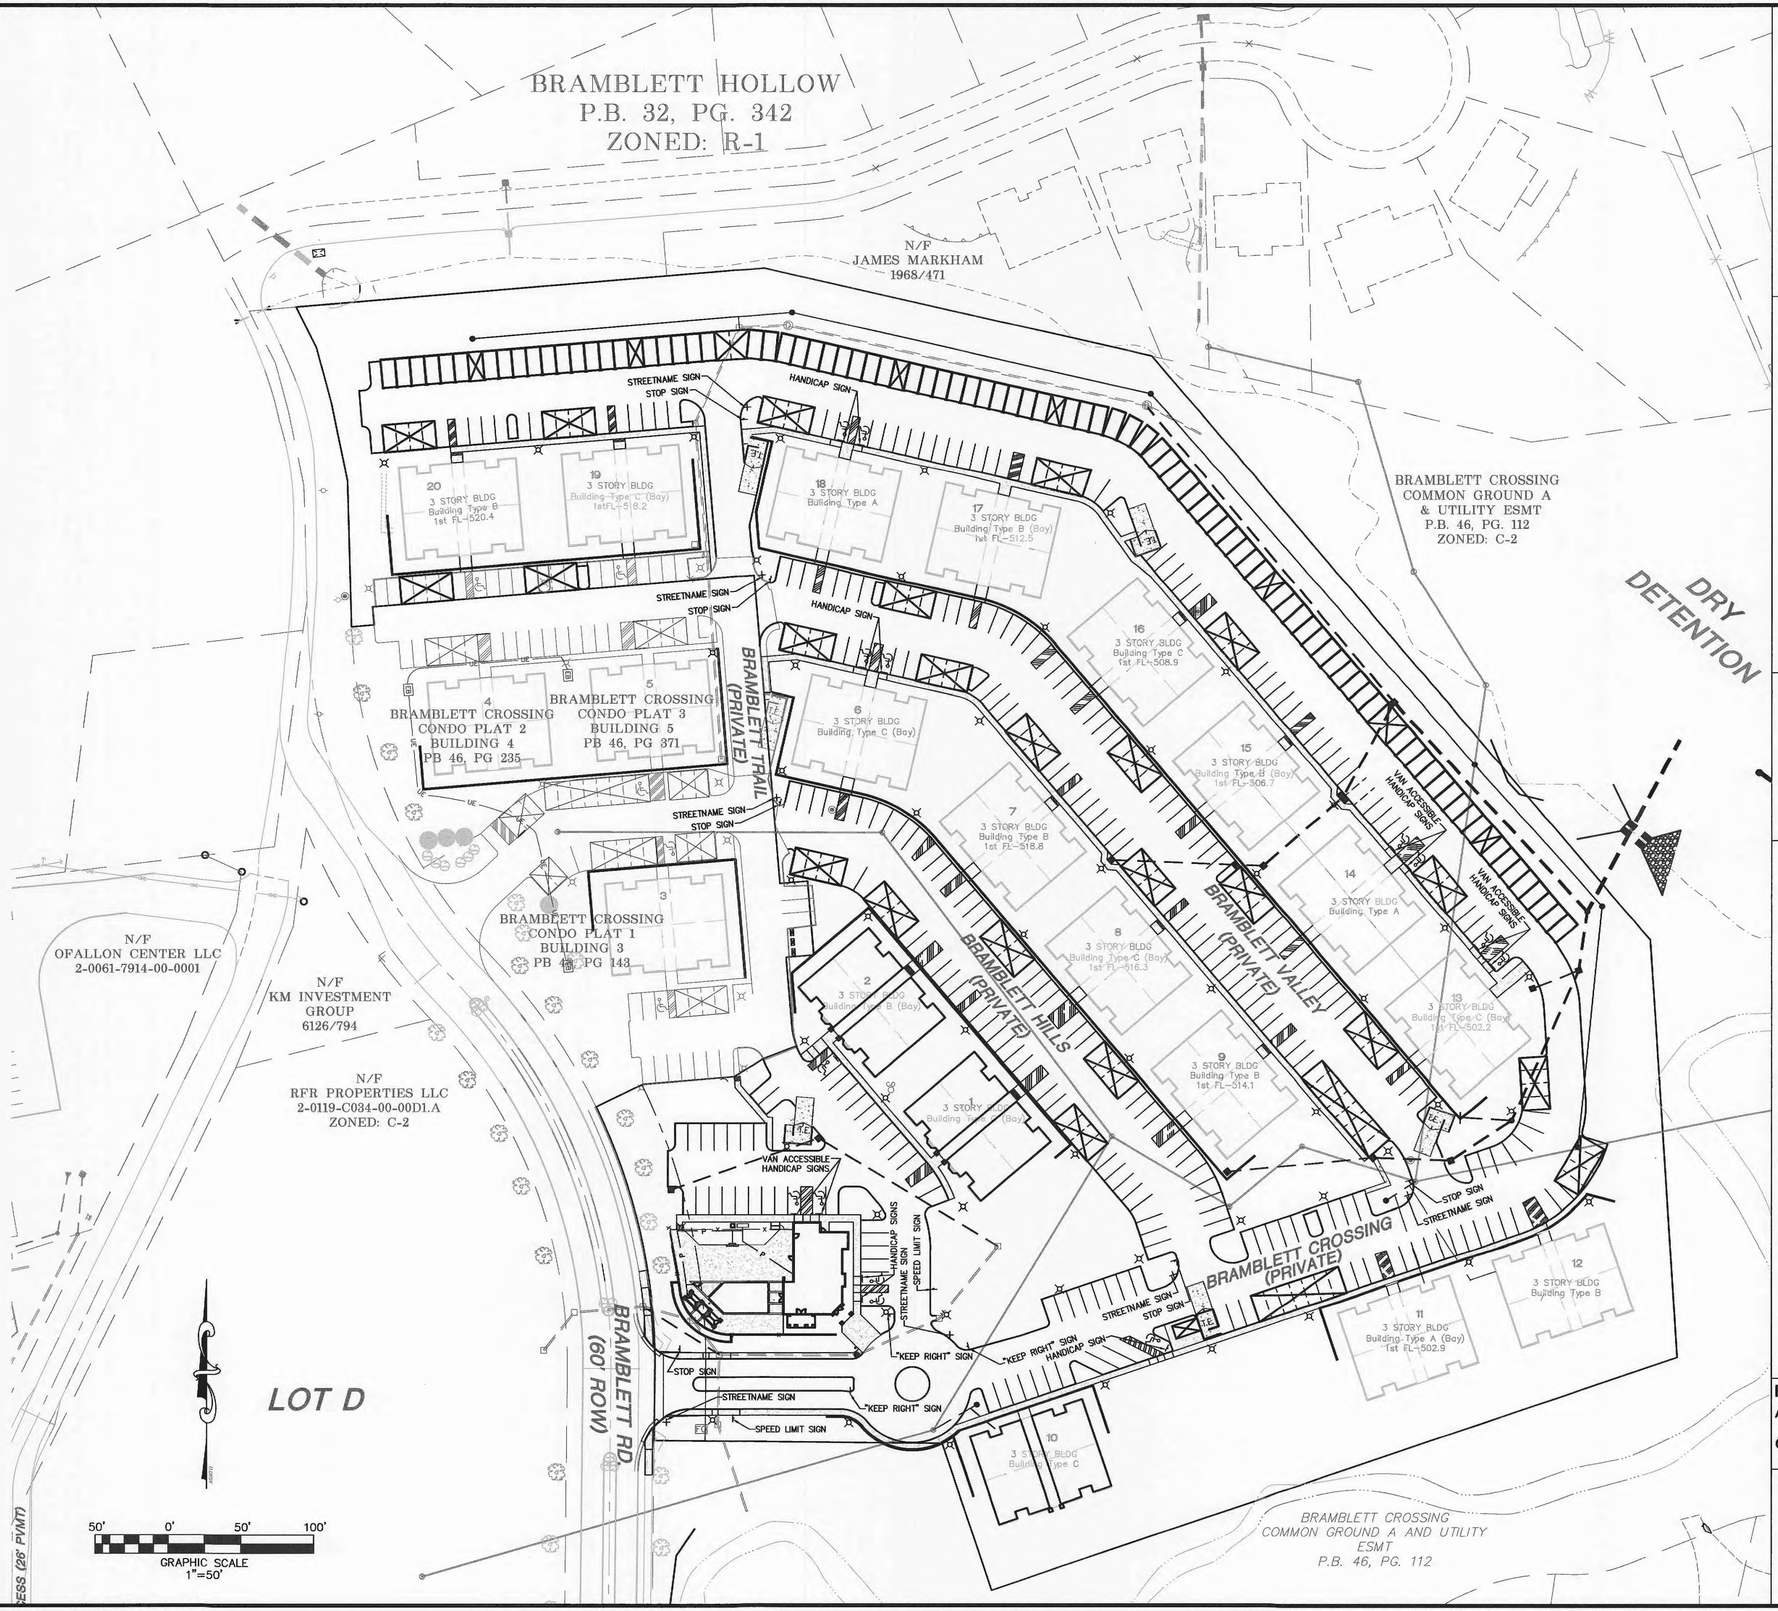

PROJECT TITLE

BRAMBLETT HILLS
APARTMENTS

THD DESIGN GROUP, INC.
"your solution for engineering and surveying"

COPYRIGHT 2011

148 CHESTERFIELD INDUSTRIAL BLVD, CHESTERFIELD, MO 63005
TEL: 636-394-0972
FAX: 636-394-3027
WEB: THDESIGNGROUP.COM

STATE OF MISSOURI
TODD DWYER
NO. E-2010030008
REGISTERED PROFESSIONAL ENGINEER

Developer / Owner Information:
Michael Towerman
TriStar Properties
13397 Lakefront Drive
Earth City, MO 63045

Traffic Signage Plan

P+Z No: 3805.05.02
Approval Date: 02/05/2015
City No.

Page No.
16 OF 28