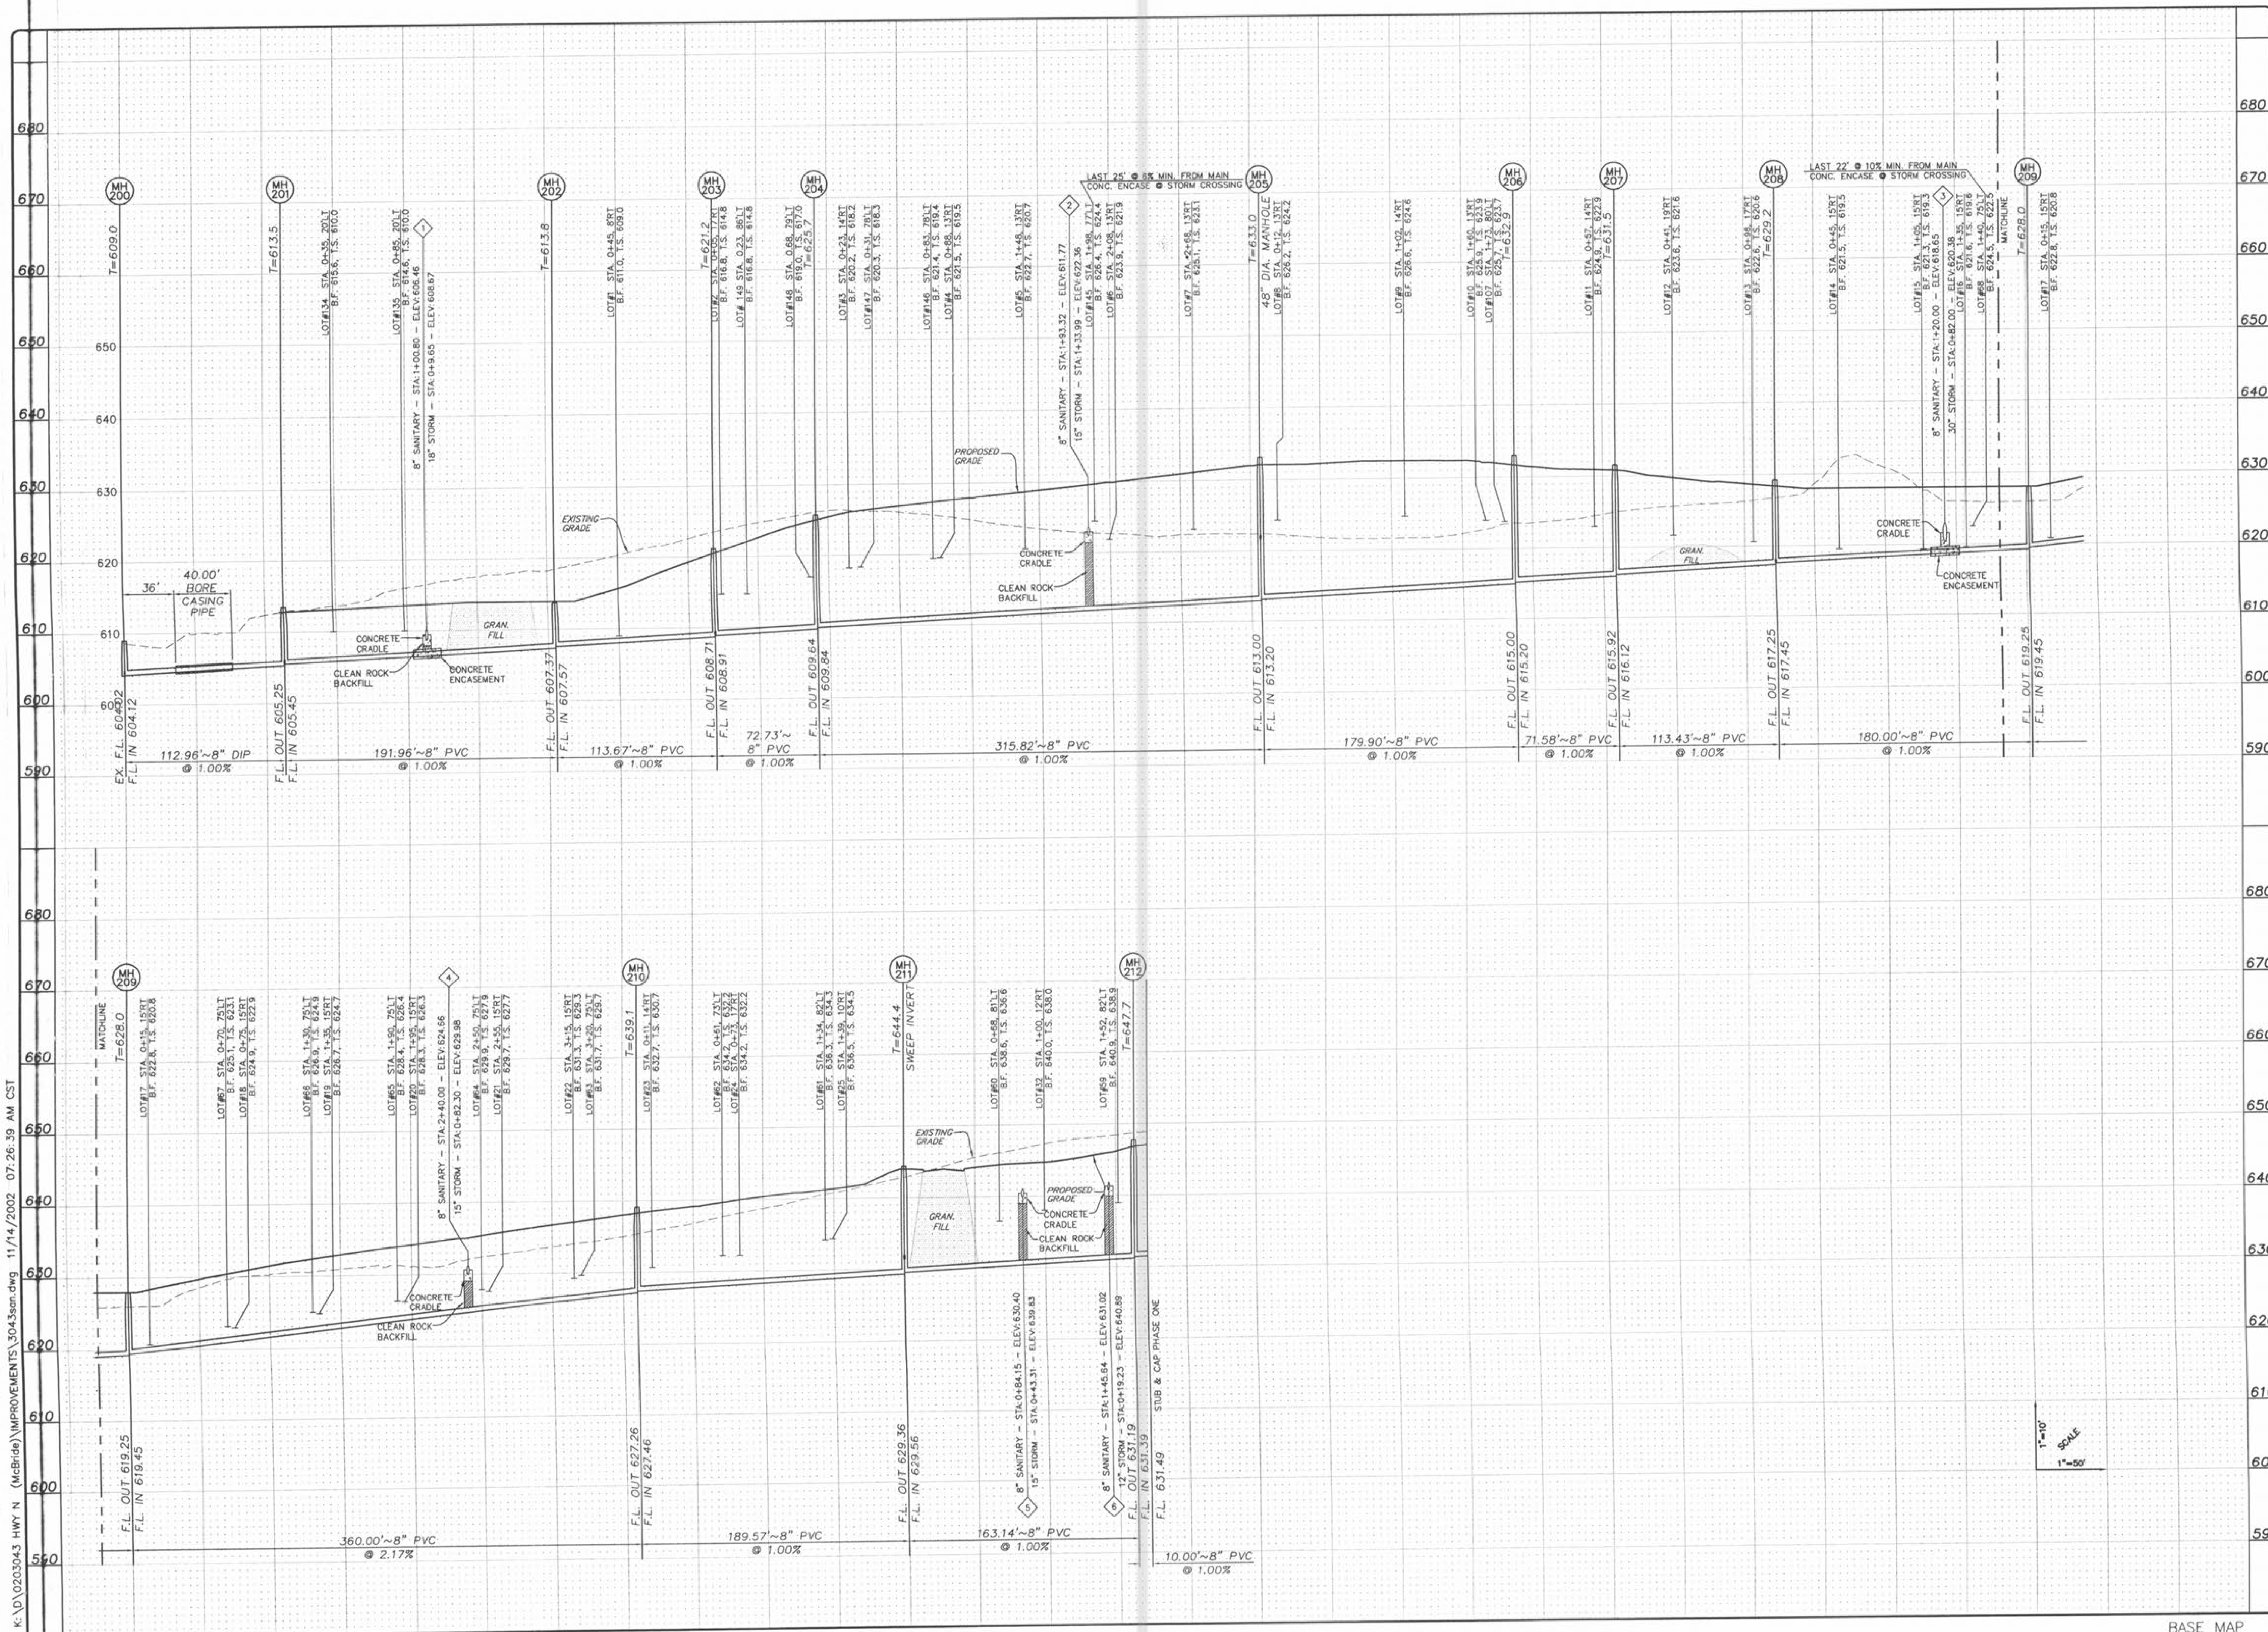

ISSUE	REMARKS/DATE
1	11-14-02 1st Submittal
2	02-05-03 City of O'Fallon Comments
3	02-28-03 Client Revisions
4	03-12-03 City of O'Fallon Comments
5	04-02-03 City of O'Fallon Comments
6	06-26-03 Client Revisions

PREPARED FOR:

McBride & Son Homes, Inc.
#1 McBride & Son Center Drive
Chesterfield, Missouri 63005
(636) 537-2000

PREPARED BY:

THE STERLING CO.
ENGINEERS & SURVEYORS
5055 NEW BAUMGARTNER ROAD
ST. LOUIS, MISSOURI 63129
(314)-487-0440 FAX 487-8944
E-Mail: Sterling@sterling-eng-sur.com

DRAWN:

DESIGNED:

CHECKED:

PROJECT: BRIARCHASE

SHEET TITLE: SANITARY SEWER PROFILES

NO.		
02	03	043

M.S.D. P#

SHEET 8 OF 18

DIGITAL FILE LOCATION

BASE MAP

K:\D\0203043 HWY N (McBride)\IMPROVEMENTS\3043san.dwg 11/14/2002 07:26:39 AM CST