WATER PLAN

BRIGHTON POINT PHASE ONE

96-8160 OCT. 1996

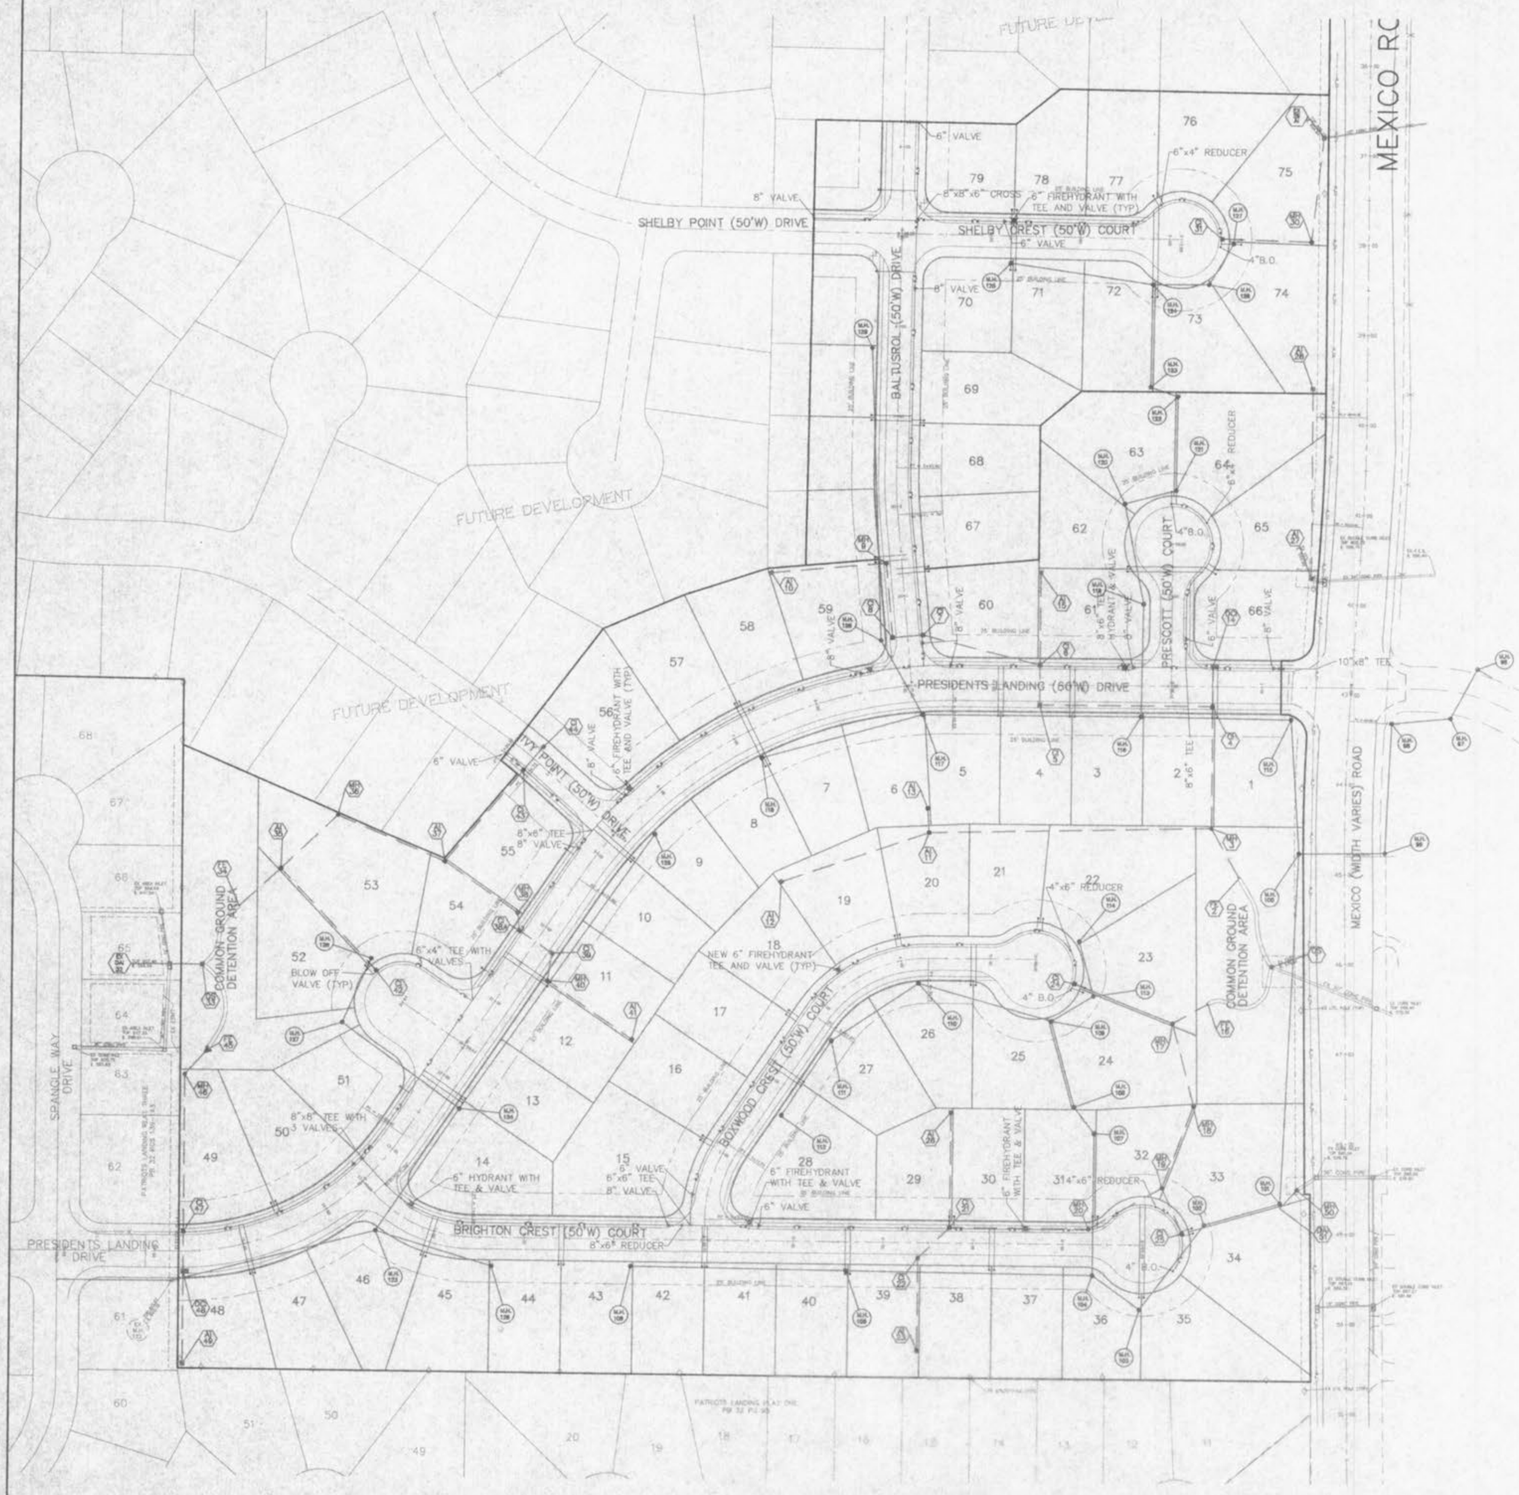

GRAPHIC SCALE

(IN FEET)
1 inch = 80 ft.