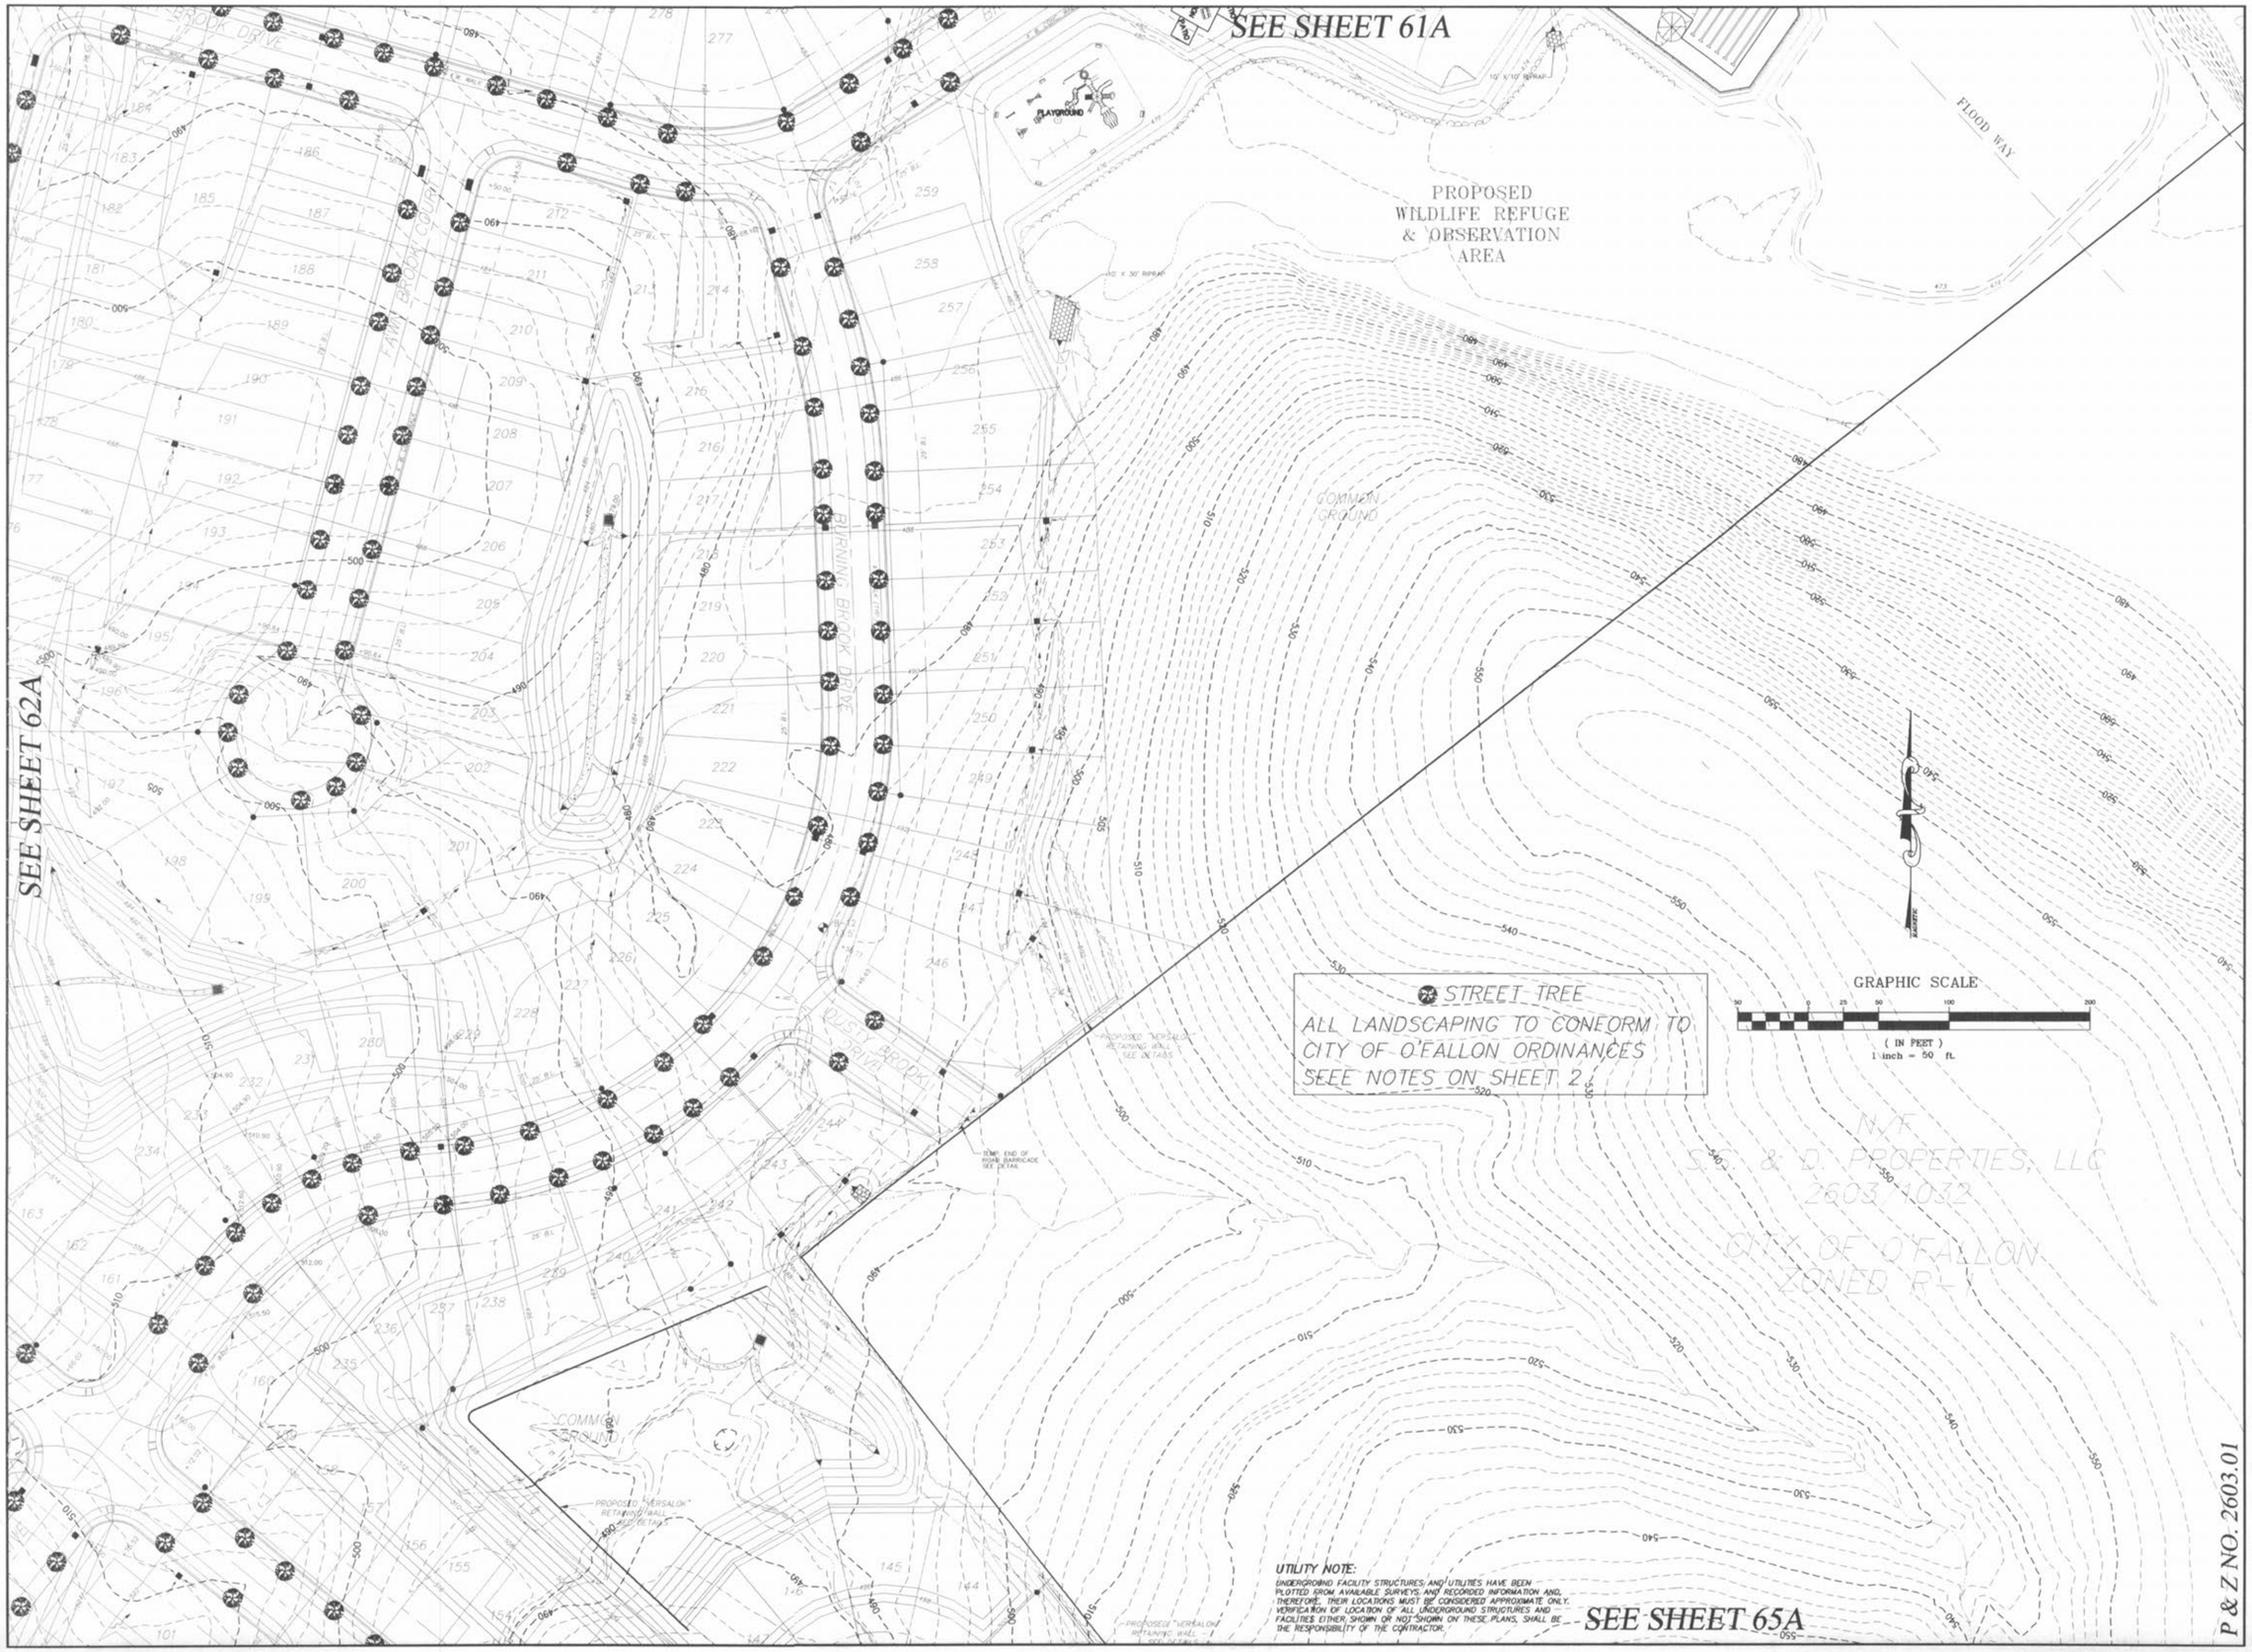

P & Z NO. 2603.01

PICKETT RAY & SILVER

CIVIL ENGINEERS
PLANNERS
LAND SURVEYORS

333 Mid Rivers Mall Drive
St. Peters, MO 63376
Phone (636) 397-1211
Fax (636) 397-1104

BROOKSIDE
VILLAGE A
LANDSCAPE PLAN

Prepared For:
SUMMIT POINTE L.C.

239 FOX HILL ROAD
ST. CHARLES, MO. 63301
(636) 940-9300

REVISIONS		
NO.	DATE	
2	6/14/05	REVISED PER CLIENT
3	8/11/05	REV. PER CITY COMMENTS 7/26/05

ENGINEERS AUTHENTICATION

The responsibility for professional engineering liability on this project is hereby limited to the set of plans authenticated by the seal, signature, and date hereunder attached. Responsibility is disclaimed for all other engineering plans involved in this project and specifically excludes revisions after this date unless reauthenticated.

PICKETT, RAY & SILVER, INC

STATE OF MISSOURI
HAROLD J. BARTCH
MEMBER
E-17751
REGISTERED PROFESSIONAL ENGINEER

DRAWN E.J.S.	DATE 02/14/05
CHECKED D.W.D.	DATE 02/14/05

PROJECT # 03029.SUP0.01R
TASK # 002 FIELD BOOK 847

VILLAGE A
LANDSCAPE PLAN

SHEET 63A OF 149

© Copyright 2005 by Pickett, Ray & Silver Inc.

\\3serverprs\Projects\03029\dwg\03029DES.DWG, 8/11/2005 11:56:23 AM, NICK