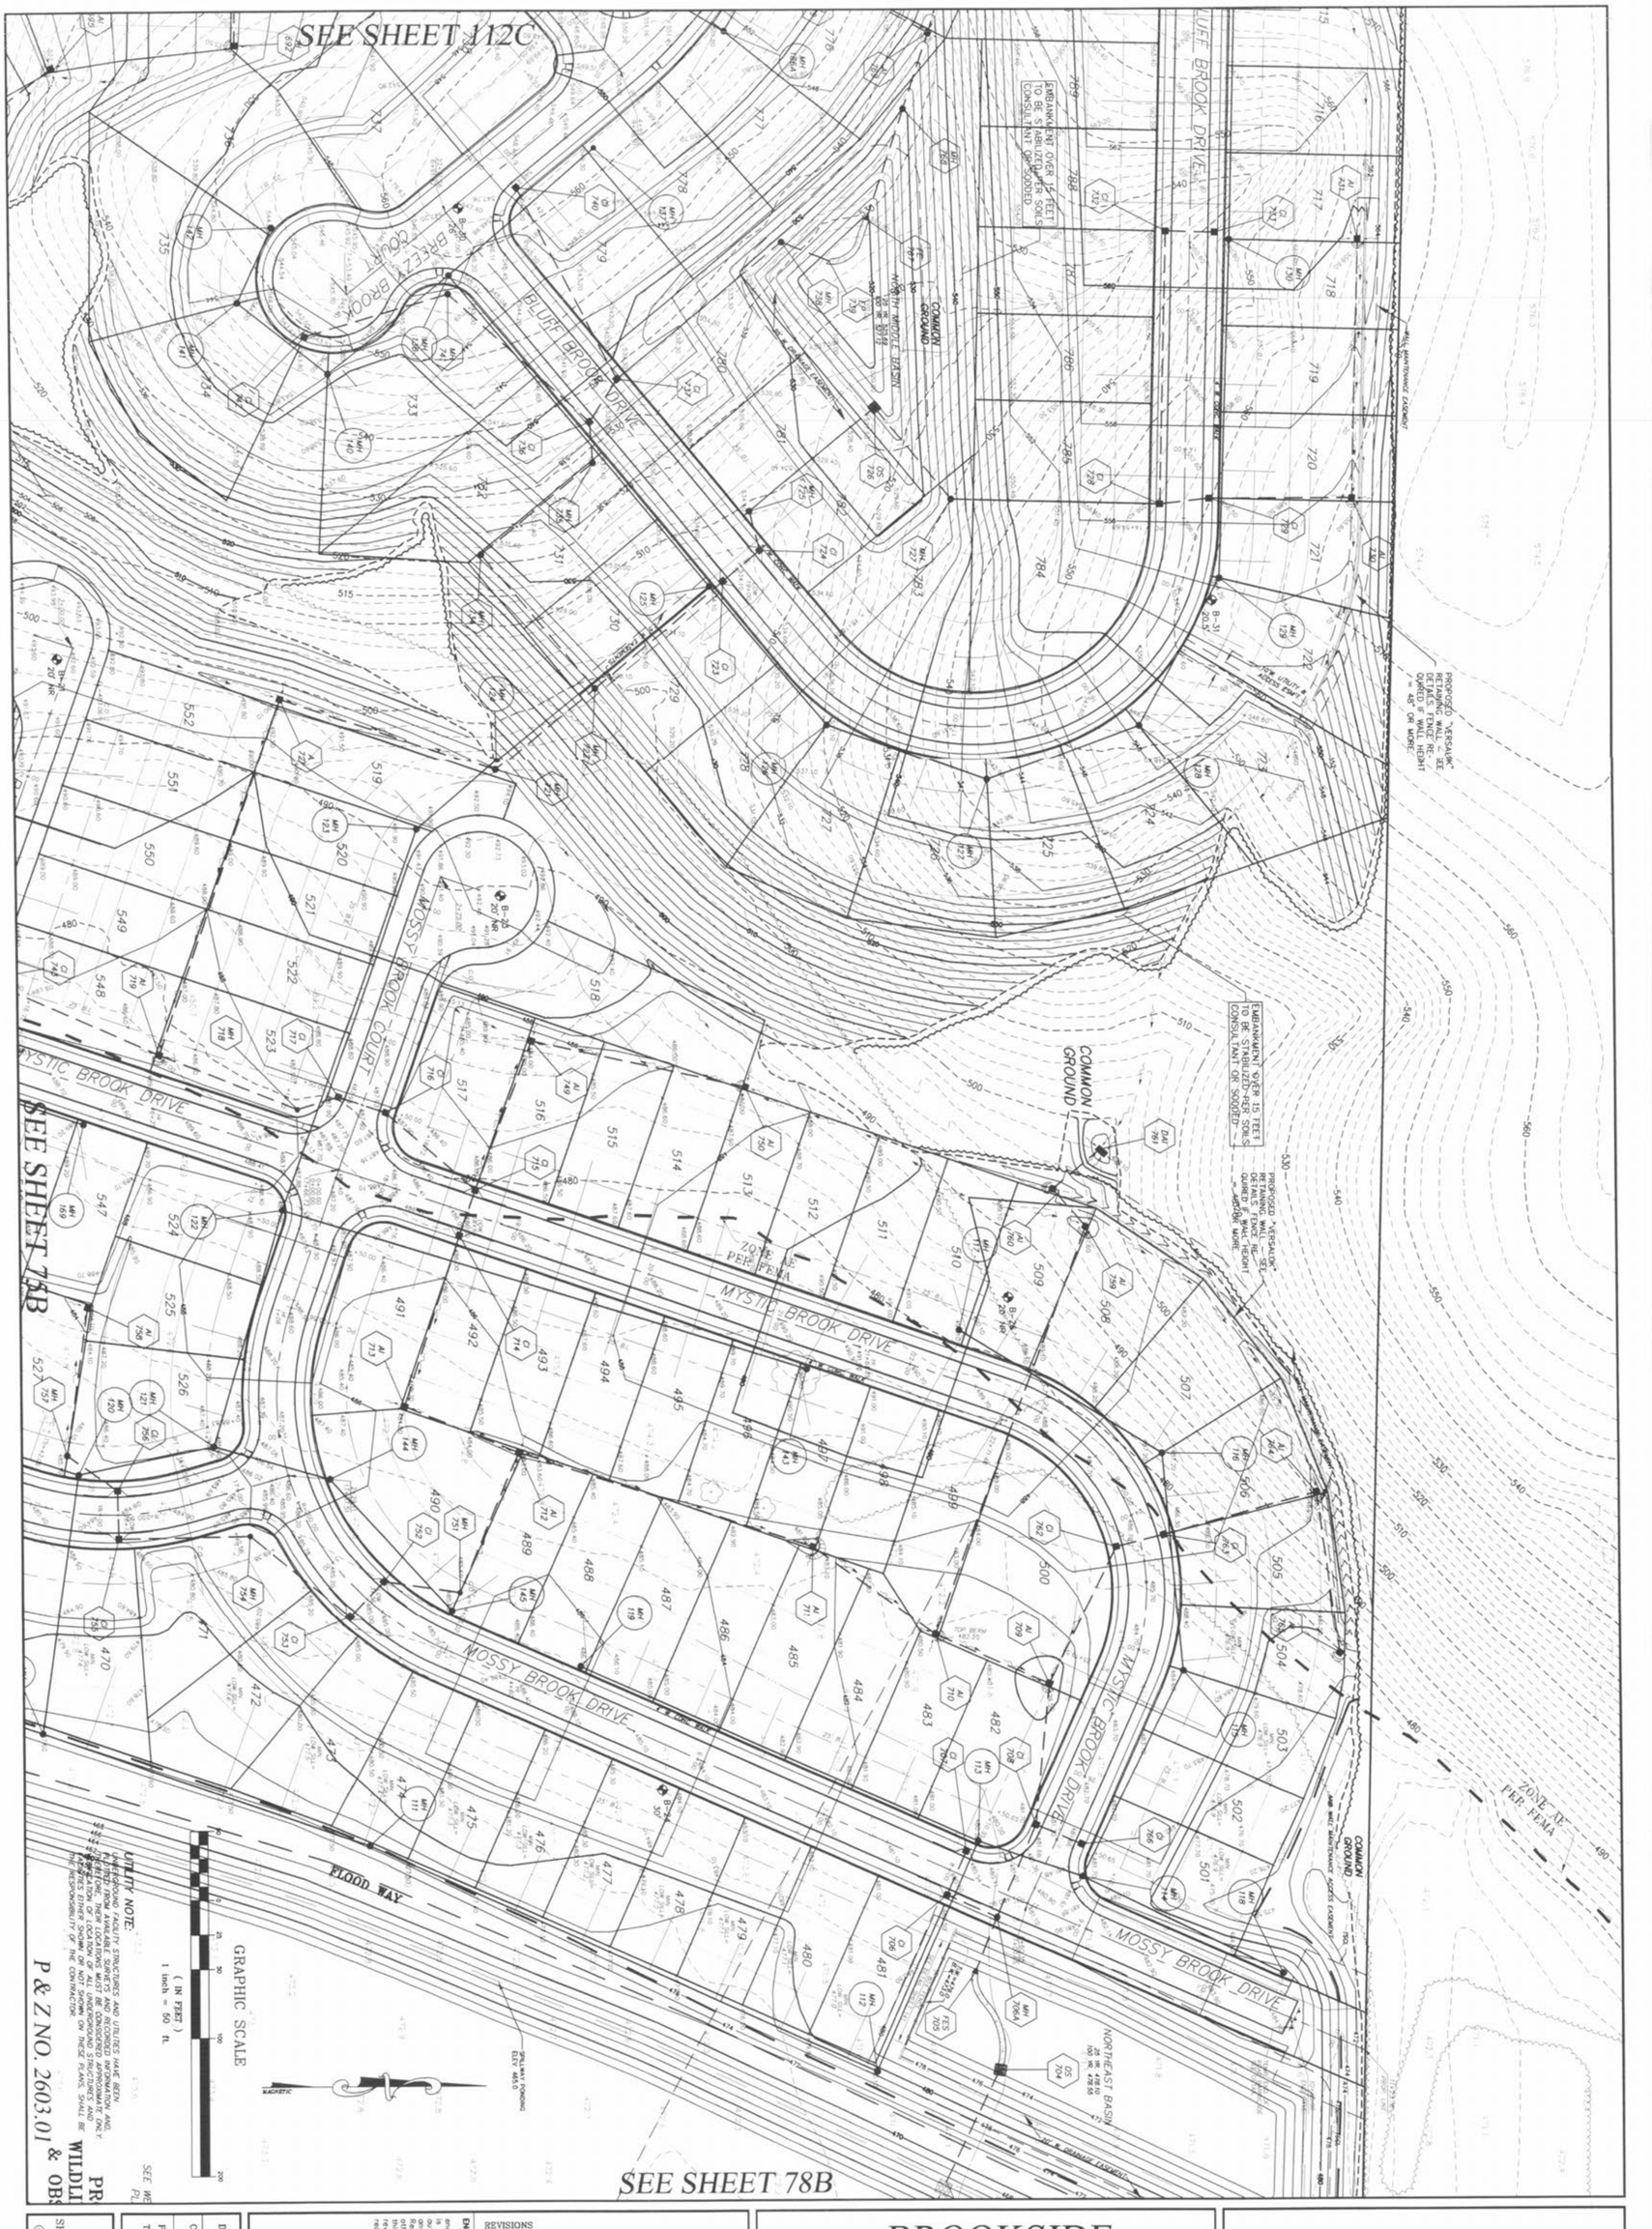

DRAWN	E.J.S.	DATE 02/14/05
CHECKED	D.W.D.	DATE 02/14/05
PROJECT #	00029.SUP0.01R	
TASK #	002	FIELD BOOK 847

VILLAGE B
GRADING PLAN

SHEET 77B OF 149

© Copyright 2005 by Pickett, Ray & Silver Inc.

REVISIONS		
NO.	DATE	
1	8/11/05	REV. PER CITY COMMENTS 7/26/05
2	3/23/06	ADD MINIMUM LOW SILLS PER CLIENT

DISCLOSURE AUTHENTICATION

This responsibility for professional opinions, judgments or decisions contained herein is hereby limited to the set of plans authenticated by the seal, signature, date and disclosure statement. Responsibility is disclaimed for all revisions other than those prepared by this office unless specifically included in the revision.

PICKETT, RAY & SILVER, INC

STATE OF MISSOURI
TIMOTHY J. MILLER
E-16146
REGISTERED PROFESSIONAL ENGINEER

BROOKSIDE

VILLAGE B

GRADING PLAN

Prepared For:

SUMMIT POINTE L.C.

239 FOX HILL ROAD
ST. CHARLES, MO 63301
(636) 940-9300

PICKETT RAY & SILVER

CIVIL ENGINEERS
PLANNERS
LAND SURVEYORS

333 Mid Rivers Mall Drive
St. Peters, MO 63376
Phone (636) 397-1211
Fax (636) 397-1104