STREET PROFILES
CALUMET RANCH
(West Portion)

March, 1995 — Job No. 92-120A

FINAL SURVEY — SURVEYED — PLOTTED — TEMPLATE — AREAS — AREAS CHECKED — NOTE BOOK — NO. — BY — DATE

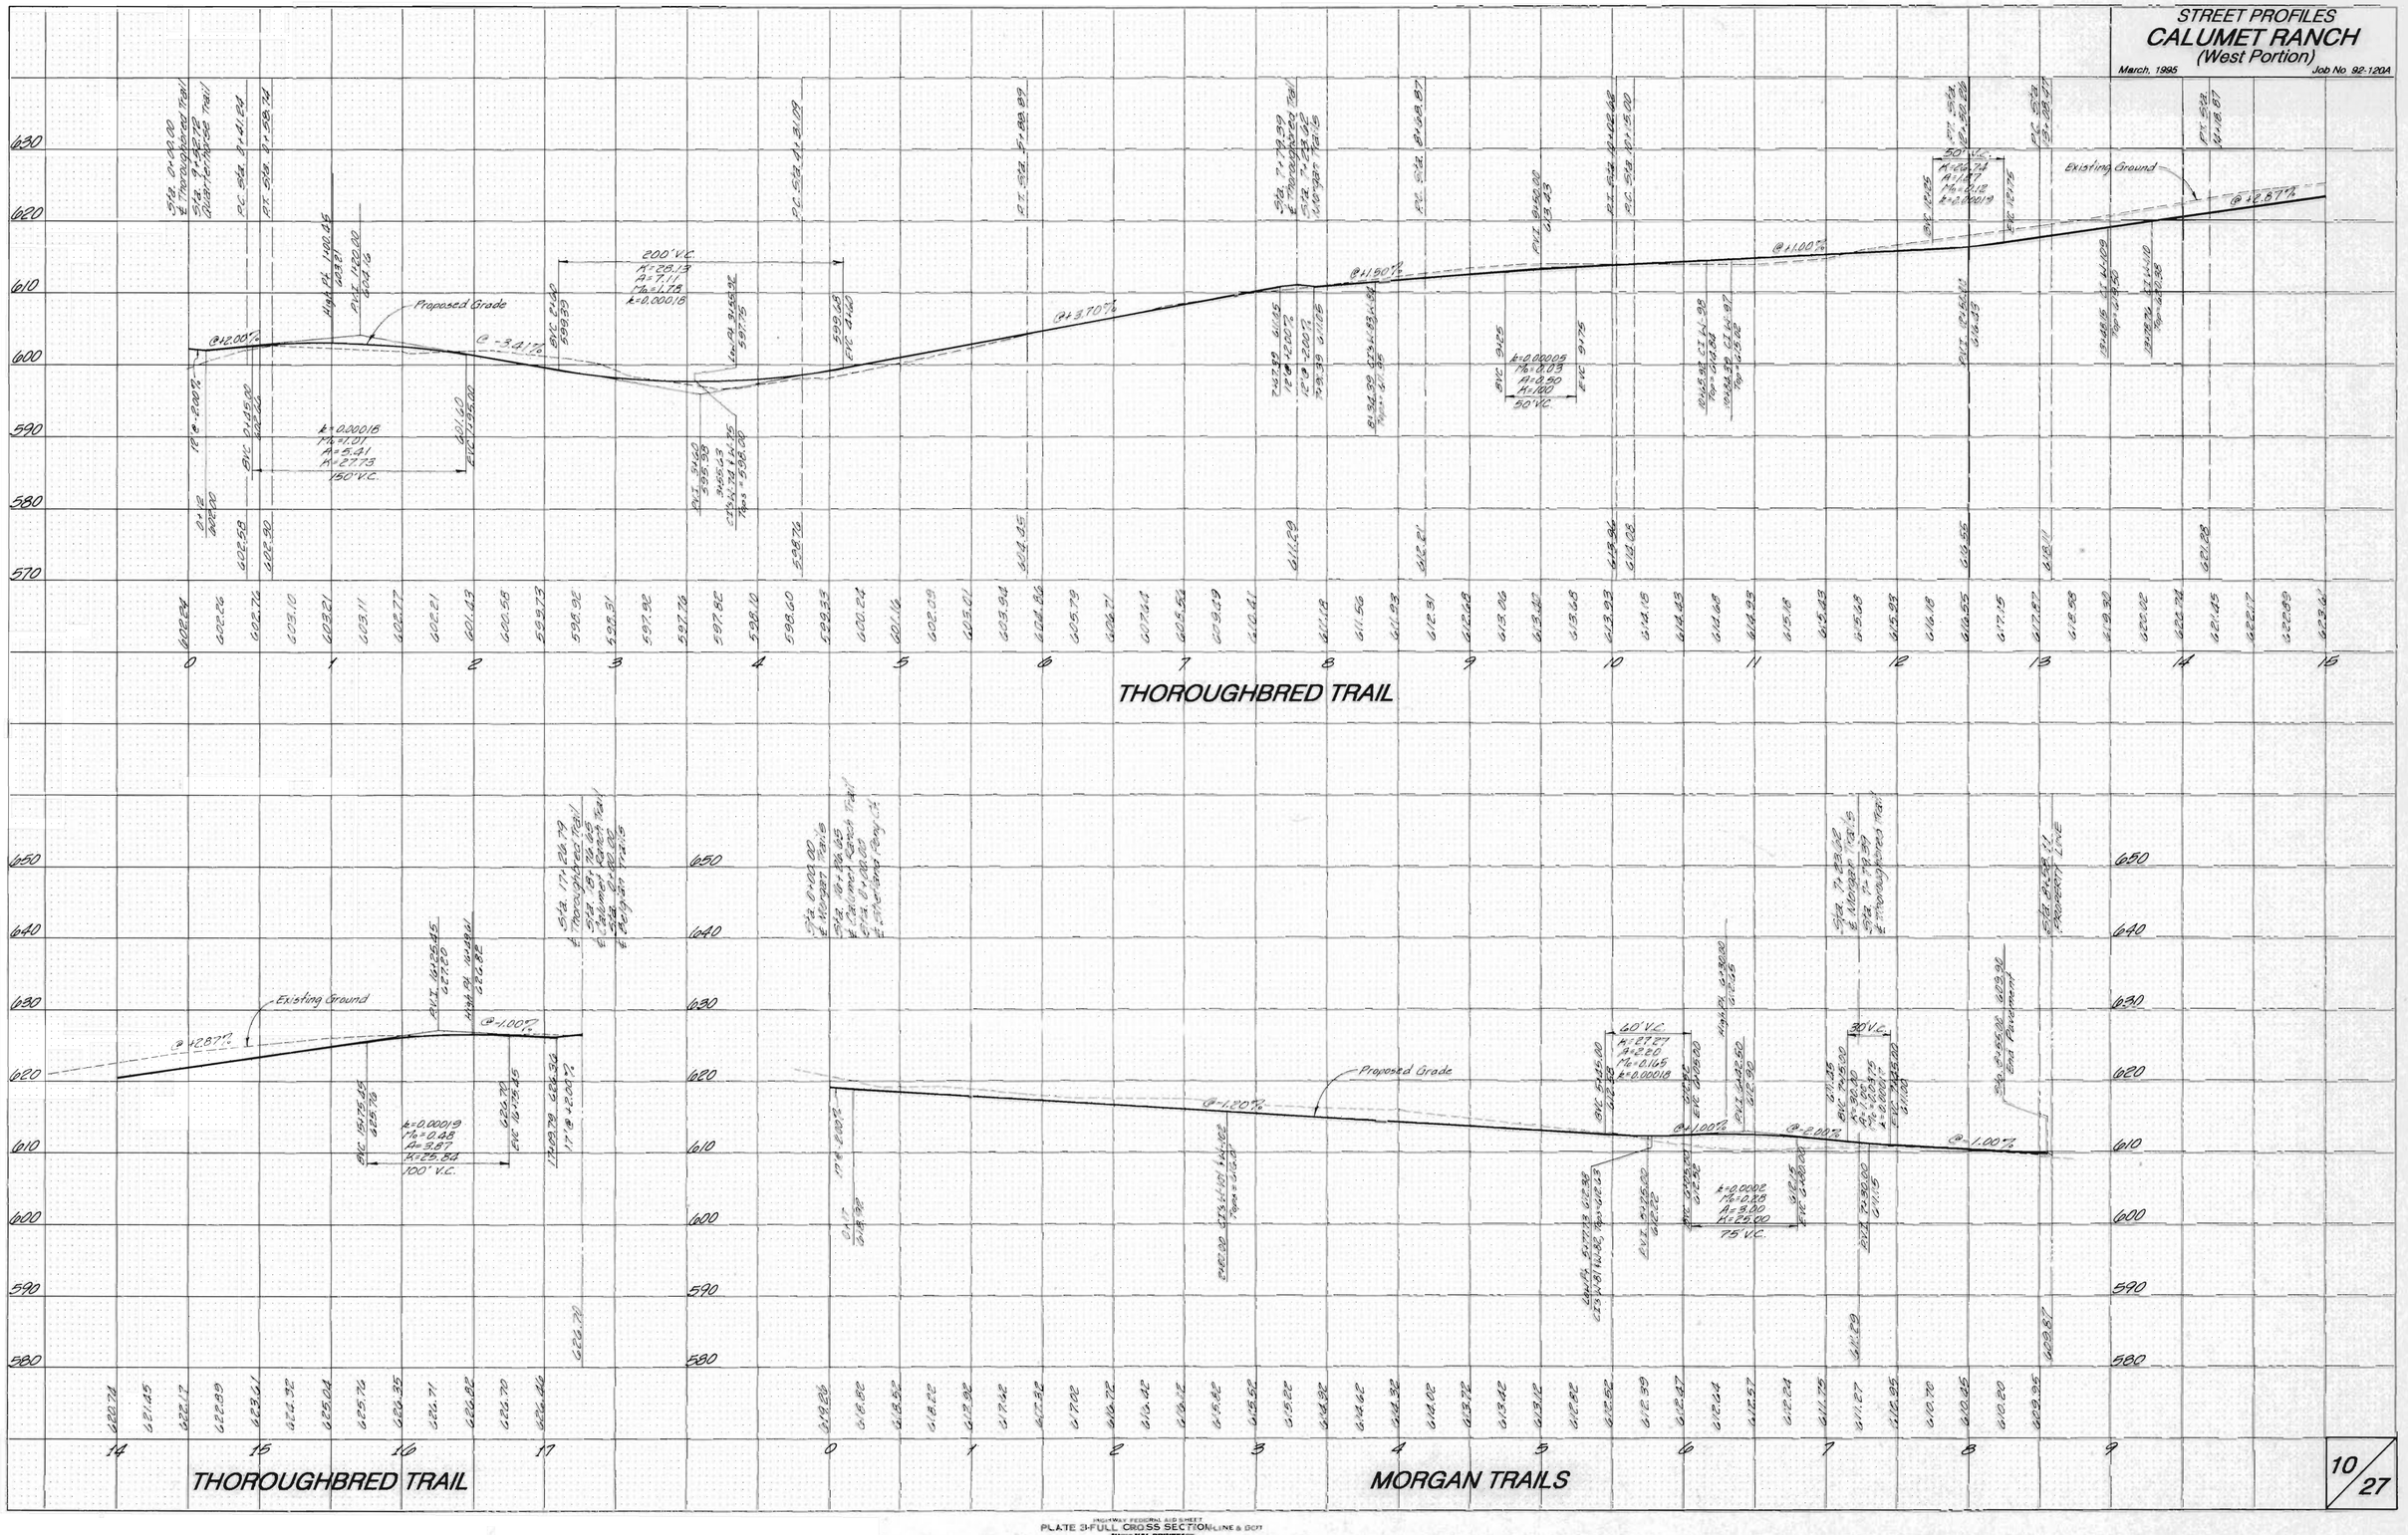

ORIGINAL SURVEY — SURVEYED — PLOTTED — TEMPLATE — AREAS — AREAS CHECKED — NOTE BOOK — NO. — BY — DATE

PLATE 3-FULL CROSS SECTION LINE & DOT
NATIONAL PRINTFAST
PRINTED IN U.S.A.