# WARPING DETAILS:
# SCALE: 1" = 30'

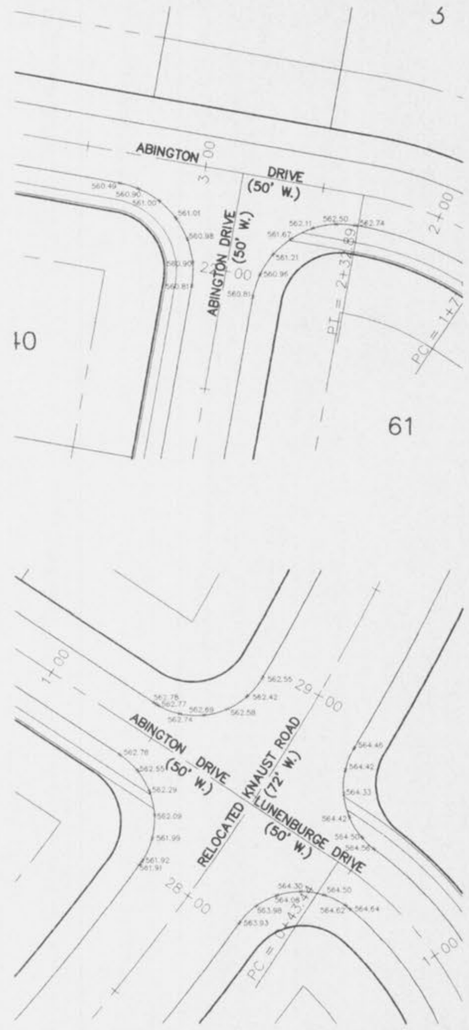

BASE MAP

| ISSUE | REMARKS/DATE |
|---|---|
| 1 | 8/12/96 |
| 2 | 8/23/96 |
| 3 | 9/4/96 |
| 4 | 9/25/96 |

PREPARED FOR:
LHB PROPERTIES, INC.
5091 NEW BAUMGARTNER ROAD
ST. LOUIS, MISSOURI 63129
PHONE: (314) 487-6717

CONFIDENTIAL PROPRIETARY MATERIAL
The use, reproduction, and sales rights of this drawing are reserved by The Sterling Company. Copyright 1996.

SIGNED: WILLIAM CHARLES HAHN, PROFESSIONAL ENGINEER #19528

PREPARED BY:
the STERLING
CORPORATE OFFICE
5055 NEW BAUMGARTNER ROAD
ST. LOUIS, MO. 63129
(314) 487-0445 FAX (314) 487-8944
ILLINOIS OFFICE
1000 EASTWOOD CENTER, COLUMBIA, IL 62236
(618) 281-3800 FAX (618) 281-3802
ENGINEERS, SURVEYORS AND PLANNERS CO.

DRAWN: | DESIGNED: | CHECKED:

PROJECT: CHADWYCK

SHEET TITLE: WARPING DETAILS

NO. 95 08 193
M.S.D. P#
SHEET 17 OF 31
DIGITAL FILE LOCATION: SERVER\STERLING-1\ PROJECTS\95193\WARP.DWG