PLAT FOUR

PLAT FOUR
CHERRYWOOD PARC
PLAT FOUR
SANITARY SEWER PROFILE
Rev. 8/26/96

Scale: Horiz.-1"=50'
Vert.-1"=10'

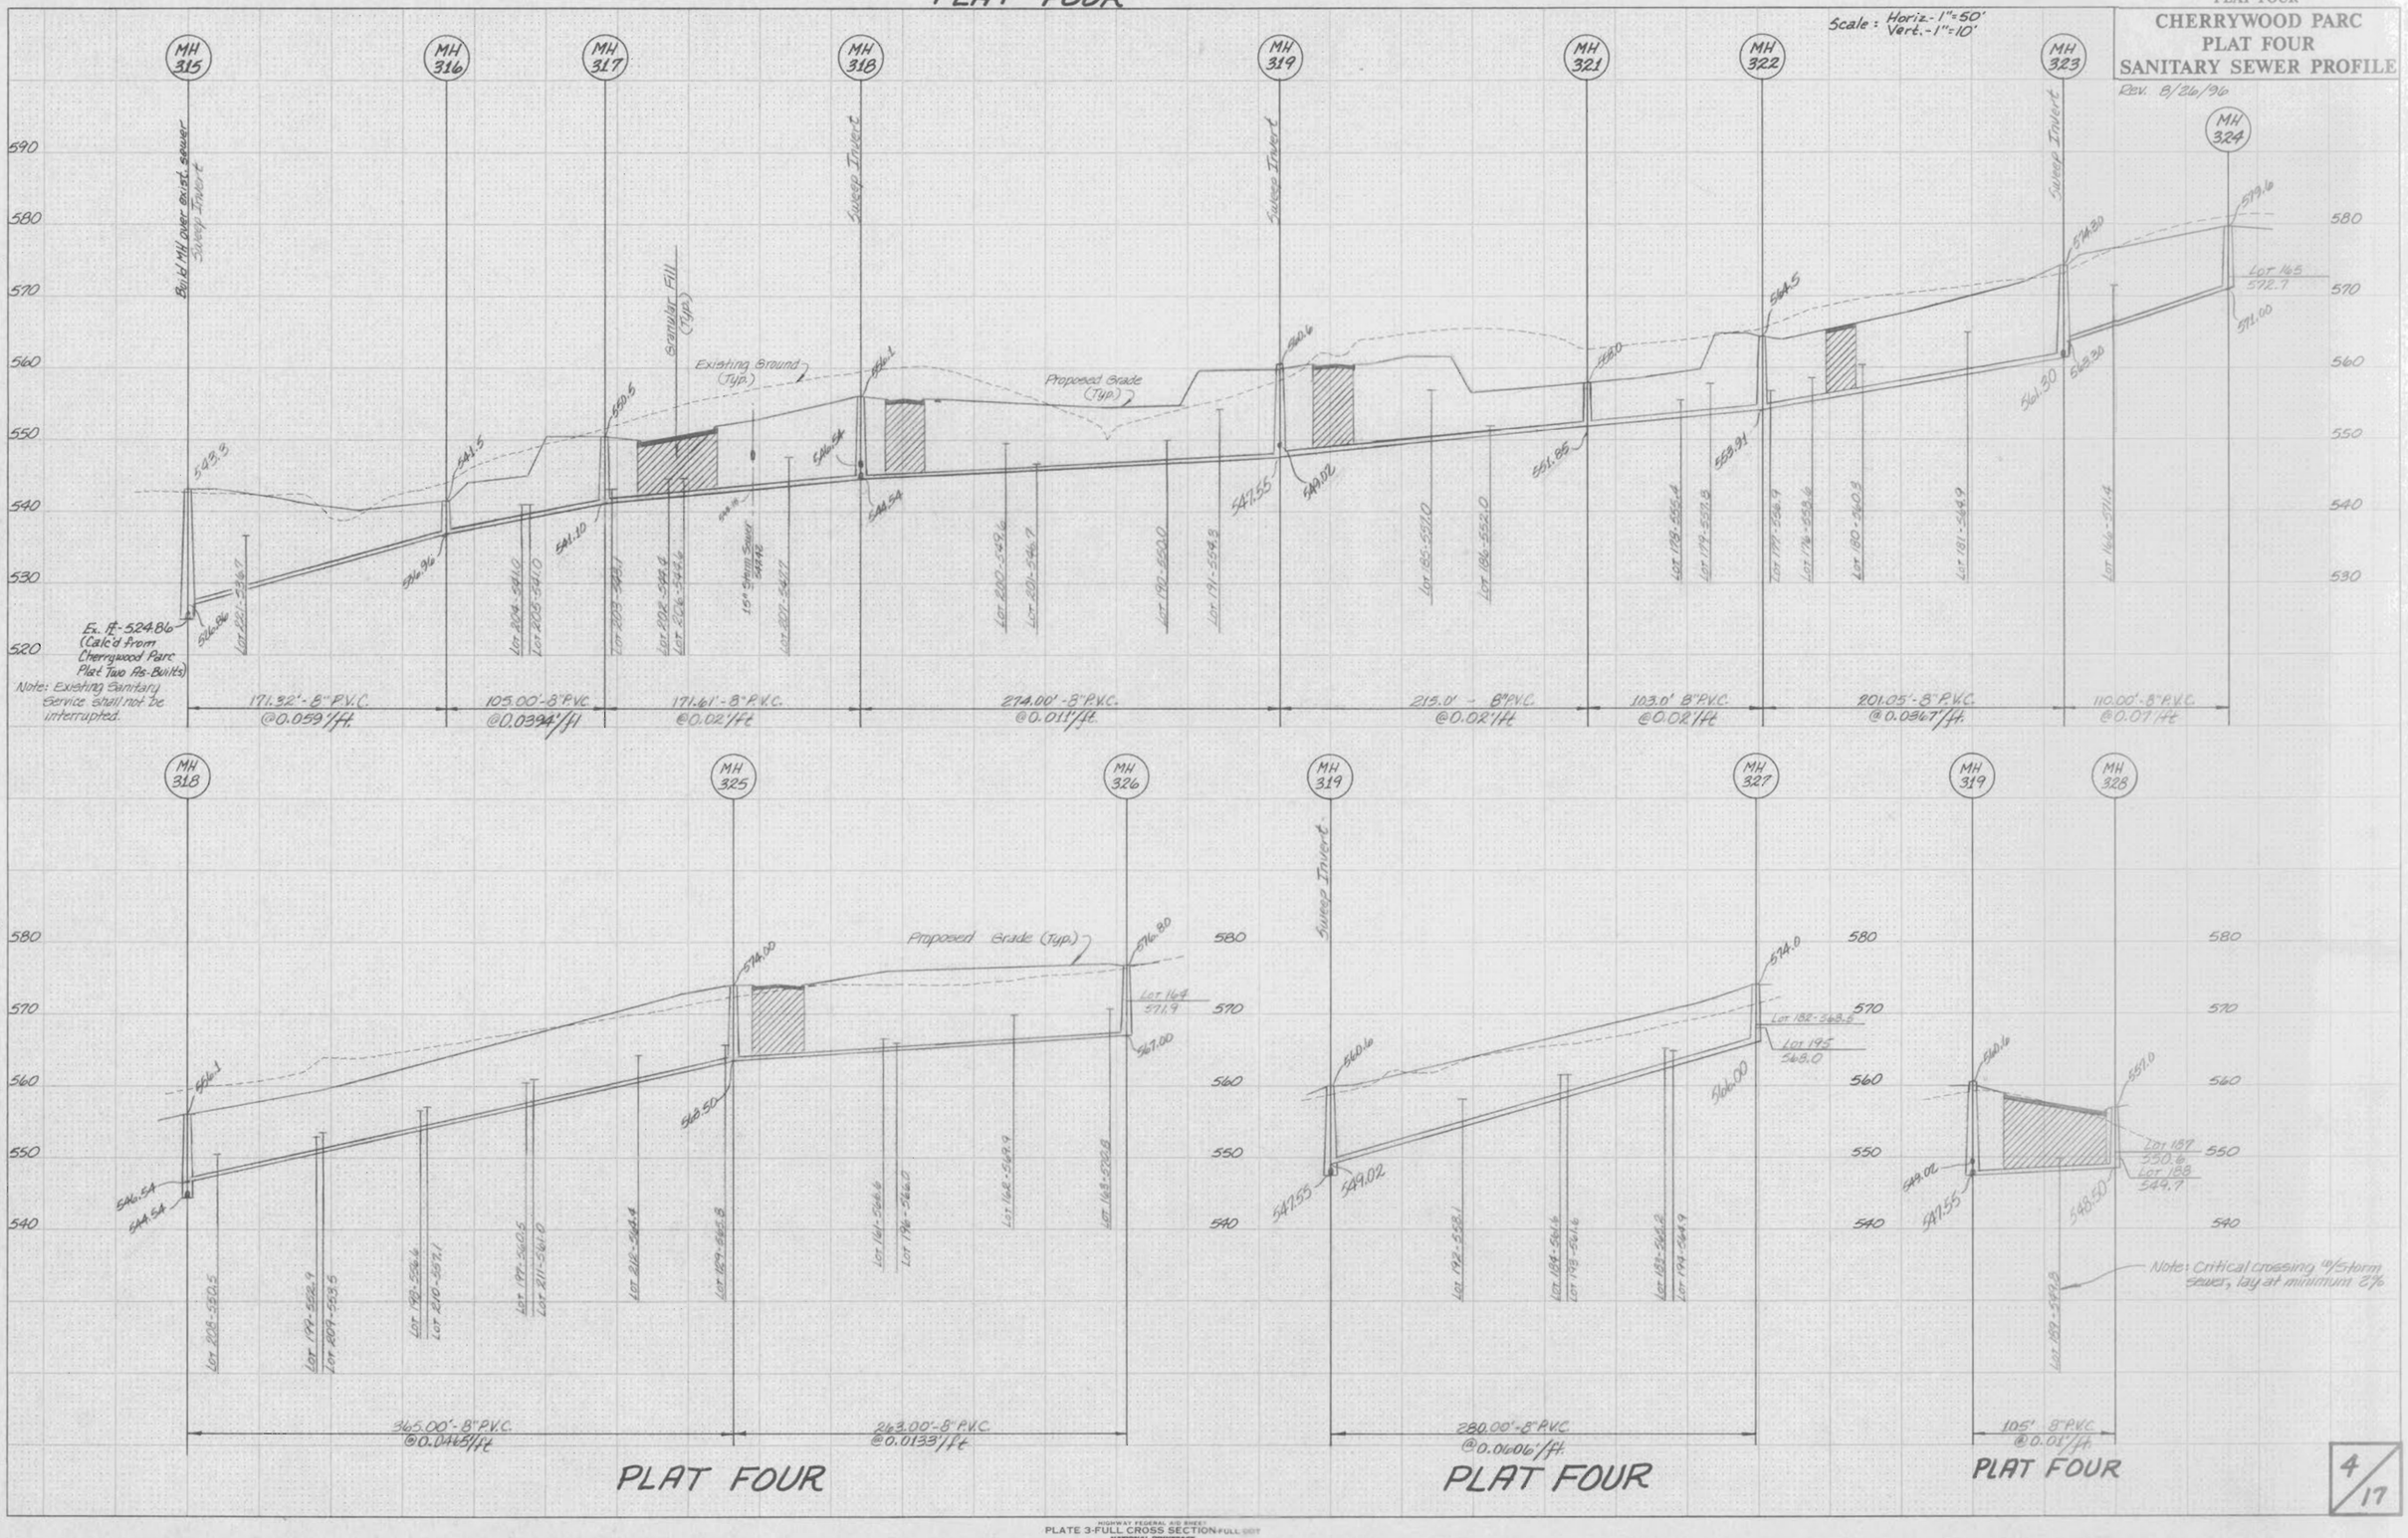

PLAT FOUR

PLAT FOUR

PLAT FOUR

FINAL SURVEY — SURVEYED, PLOTTED, TEMPLATE, AREAS, AREAS CHECKED, NOTE BOOK NO., BY, DATE

ORIGINAL SURVEY — SURVEYED, PLOTTED, TEMPLATE, AREAS, AREAS CHECKED, NOTE BOOK NO., BY, DATE

HIGHWAY FEDERAL AID SHEET
PLATE 3-FULL CROSS SECTION-FULL DOT
NATIONAL PRINTFAST
PRINTED IN U.S.A.