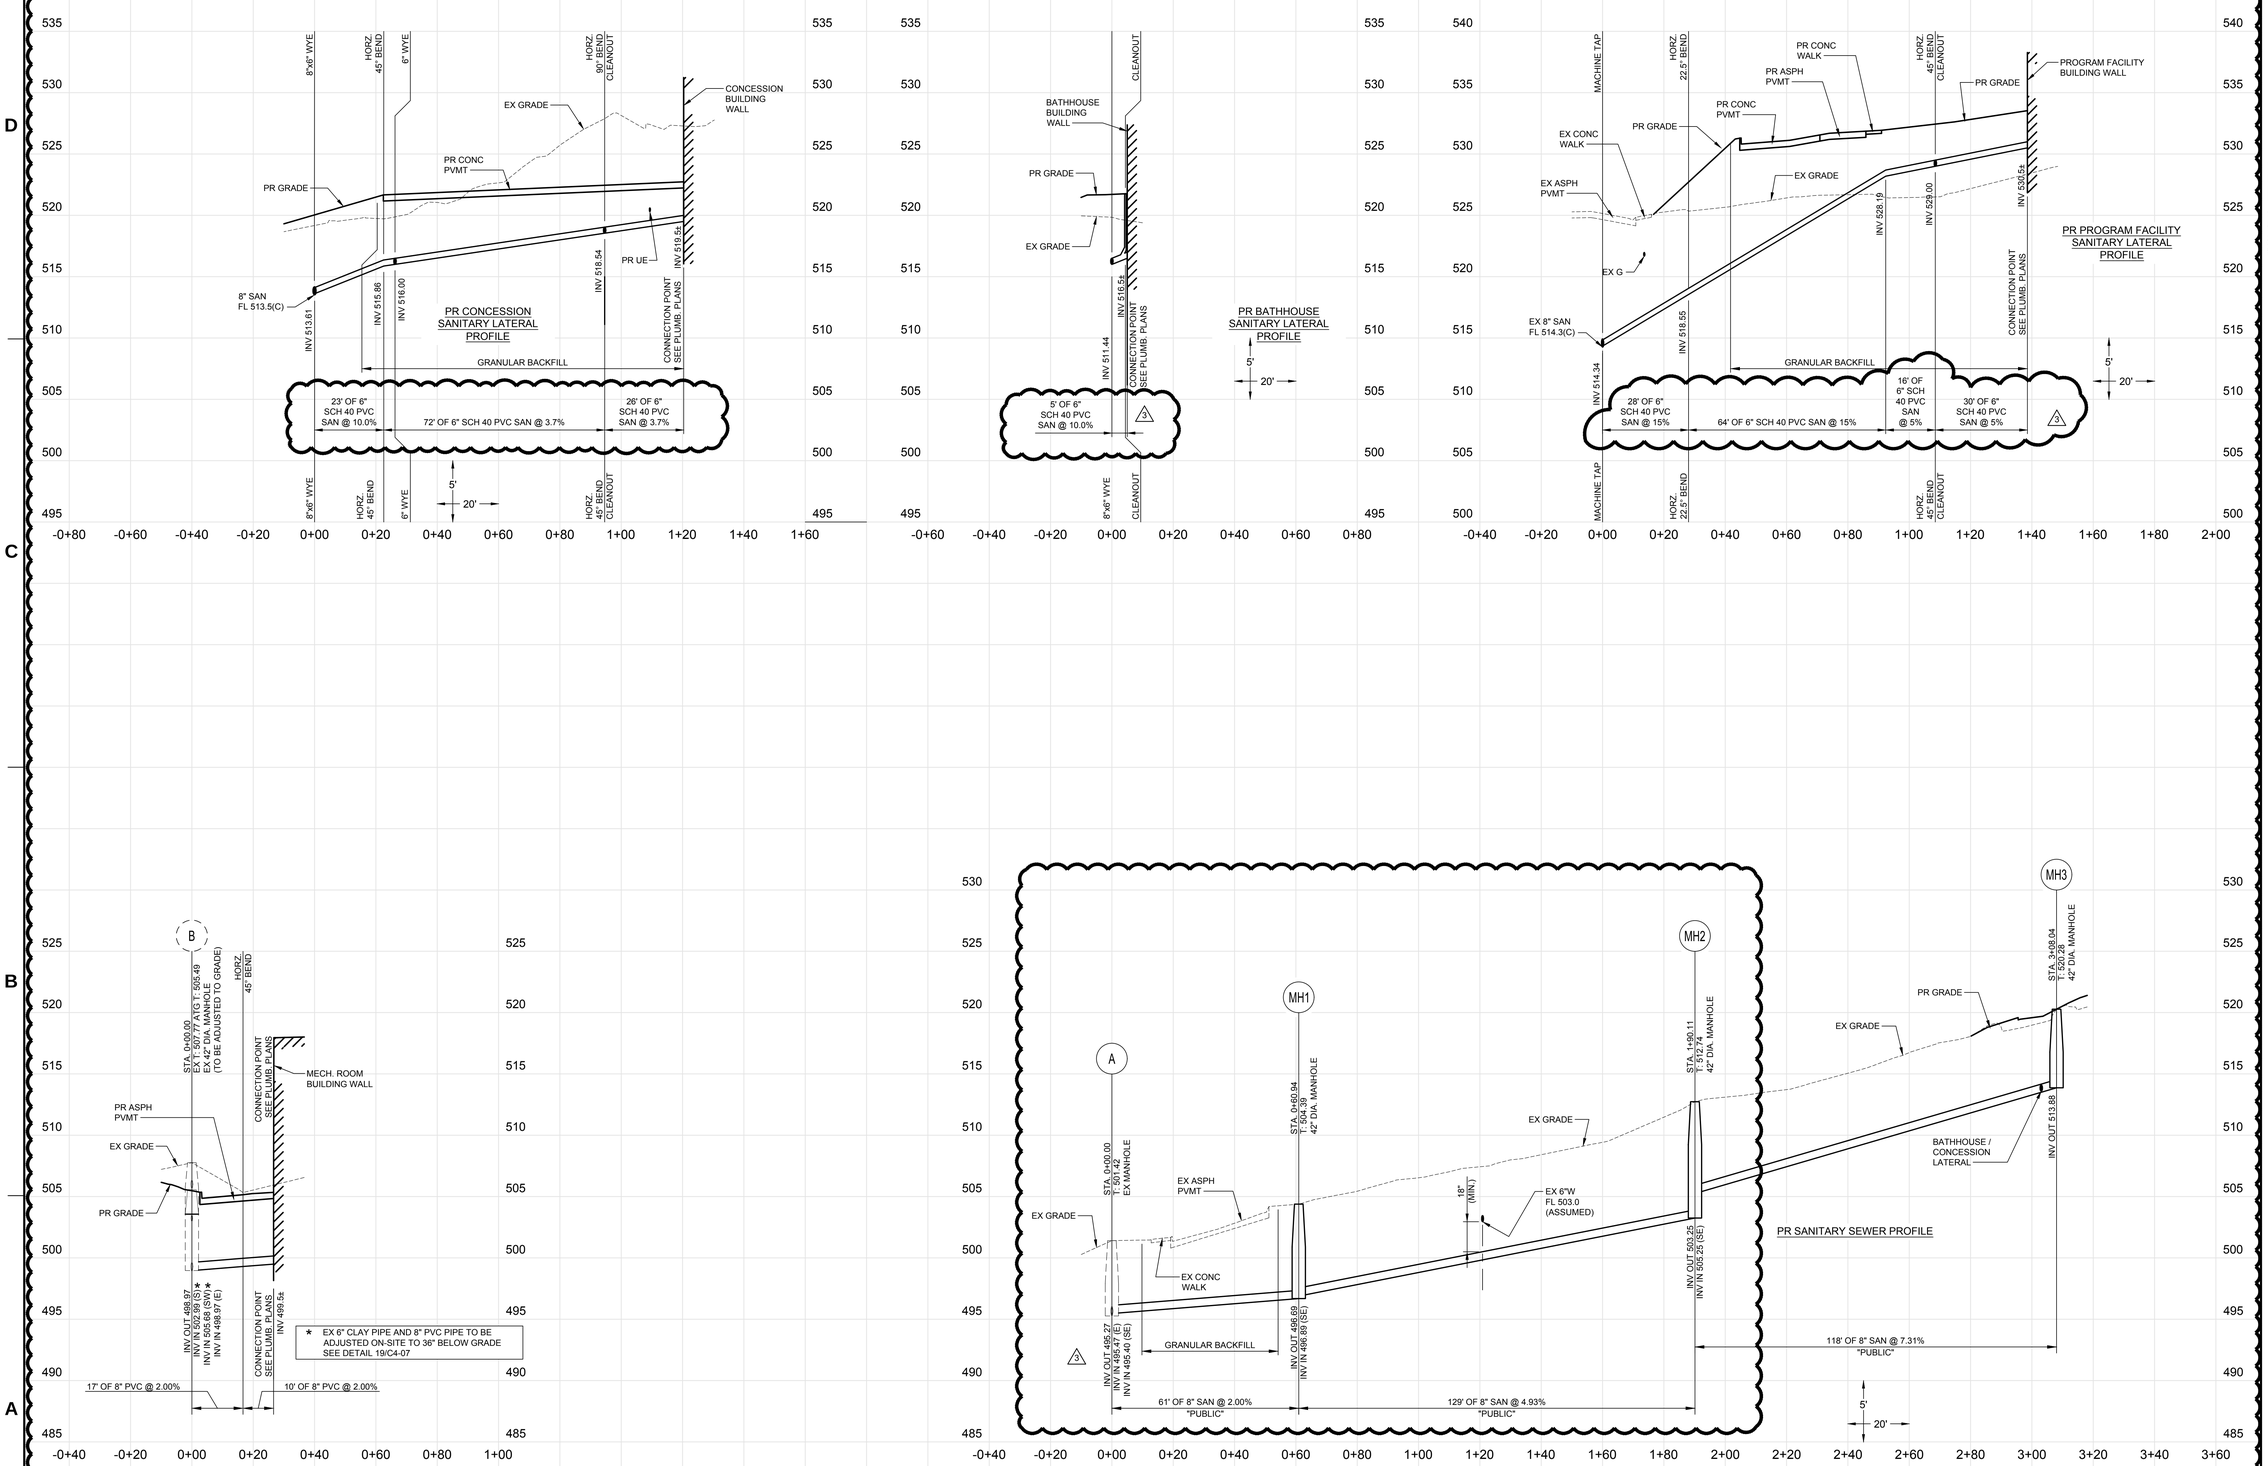

sfs architecture
2100 Central St. Suite 31 Kansas City, MO 64108
(o) 816.474.1997 (f) 816.421.6024 www.sfsarch.com

KdG
Kuhlmann design Group, Inc.
66 Progress Parkway • St. Louis, Missouri 63043
t: 314.434.8898 • f: 314.434.8280 • kdginc.com

STATE OF MISSOURI
ANTHONY JAMES GIRONDO III
PE-2007031067
PROFESSIONAL ENGINEER
8/16/17

CIVIC PARK IMPROVEMENTS

O'Fallon Parks and Rec
Civic Park, O'Fallon, Missouri

MARK	DATE	DESCRIPTION
3	8/16/2017	ADDENDUM #3

SFS PROJECT NO: 16962
ISSUED FOR: CONSTRUCTION DOCUMENTS
ISSUE DATE: 07/27/2017
© 2017 SFS ARCHITECTURE

CIVIL SITE PROFILES

C3-04

K:\OFALLON MO\MO\160194 SFS OFALLON CIVIC PARK\08 CADD\07 CIVIL\SHEETS\941_C3-02 - CIVIL SITE PROFILES.DWG
© 2017 1:42:31 PM