WATER PLAN
CIVIC PARK MANOR
95-6277 NOV. 13,1995

REV DEC 26,1995
REV FEB 8,1996
REV FEB 26,1996

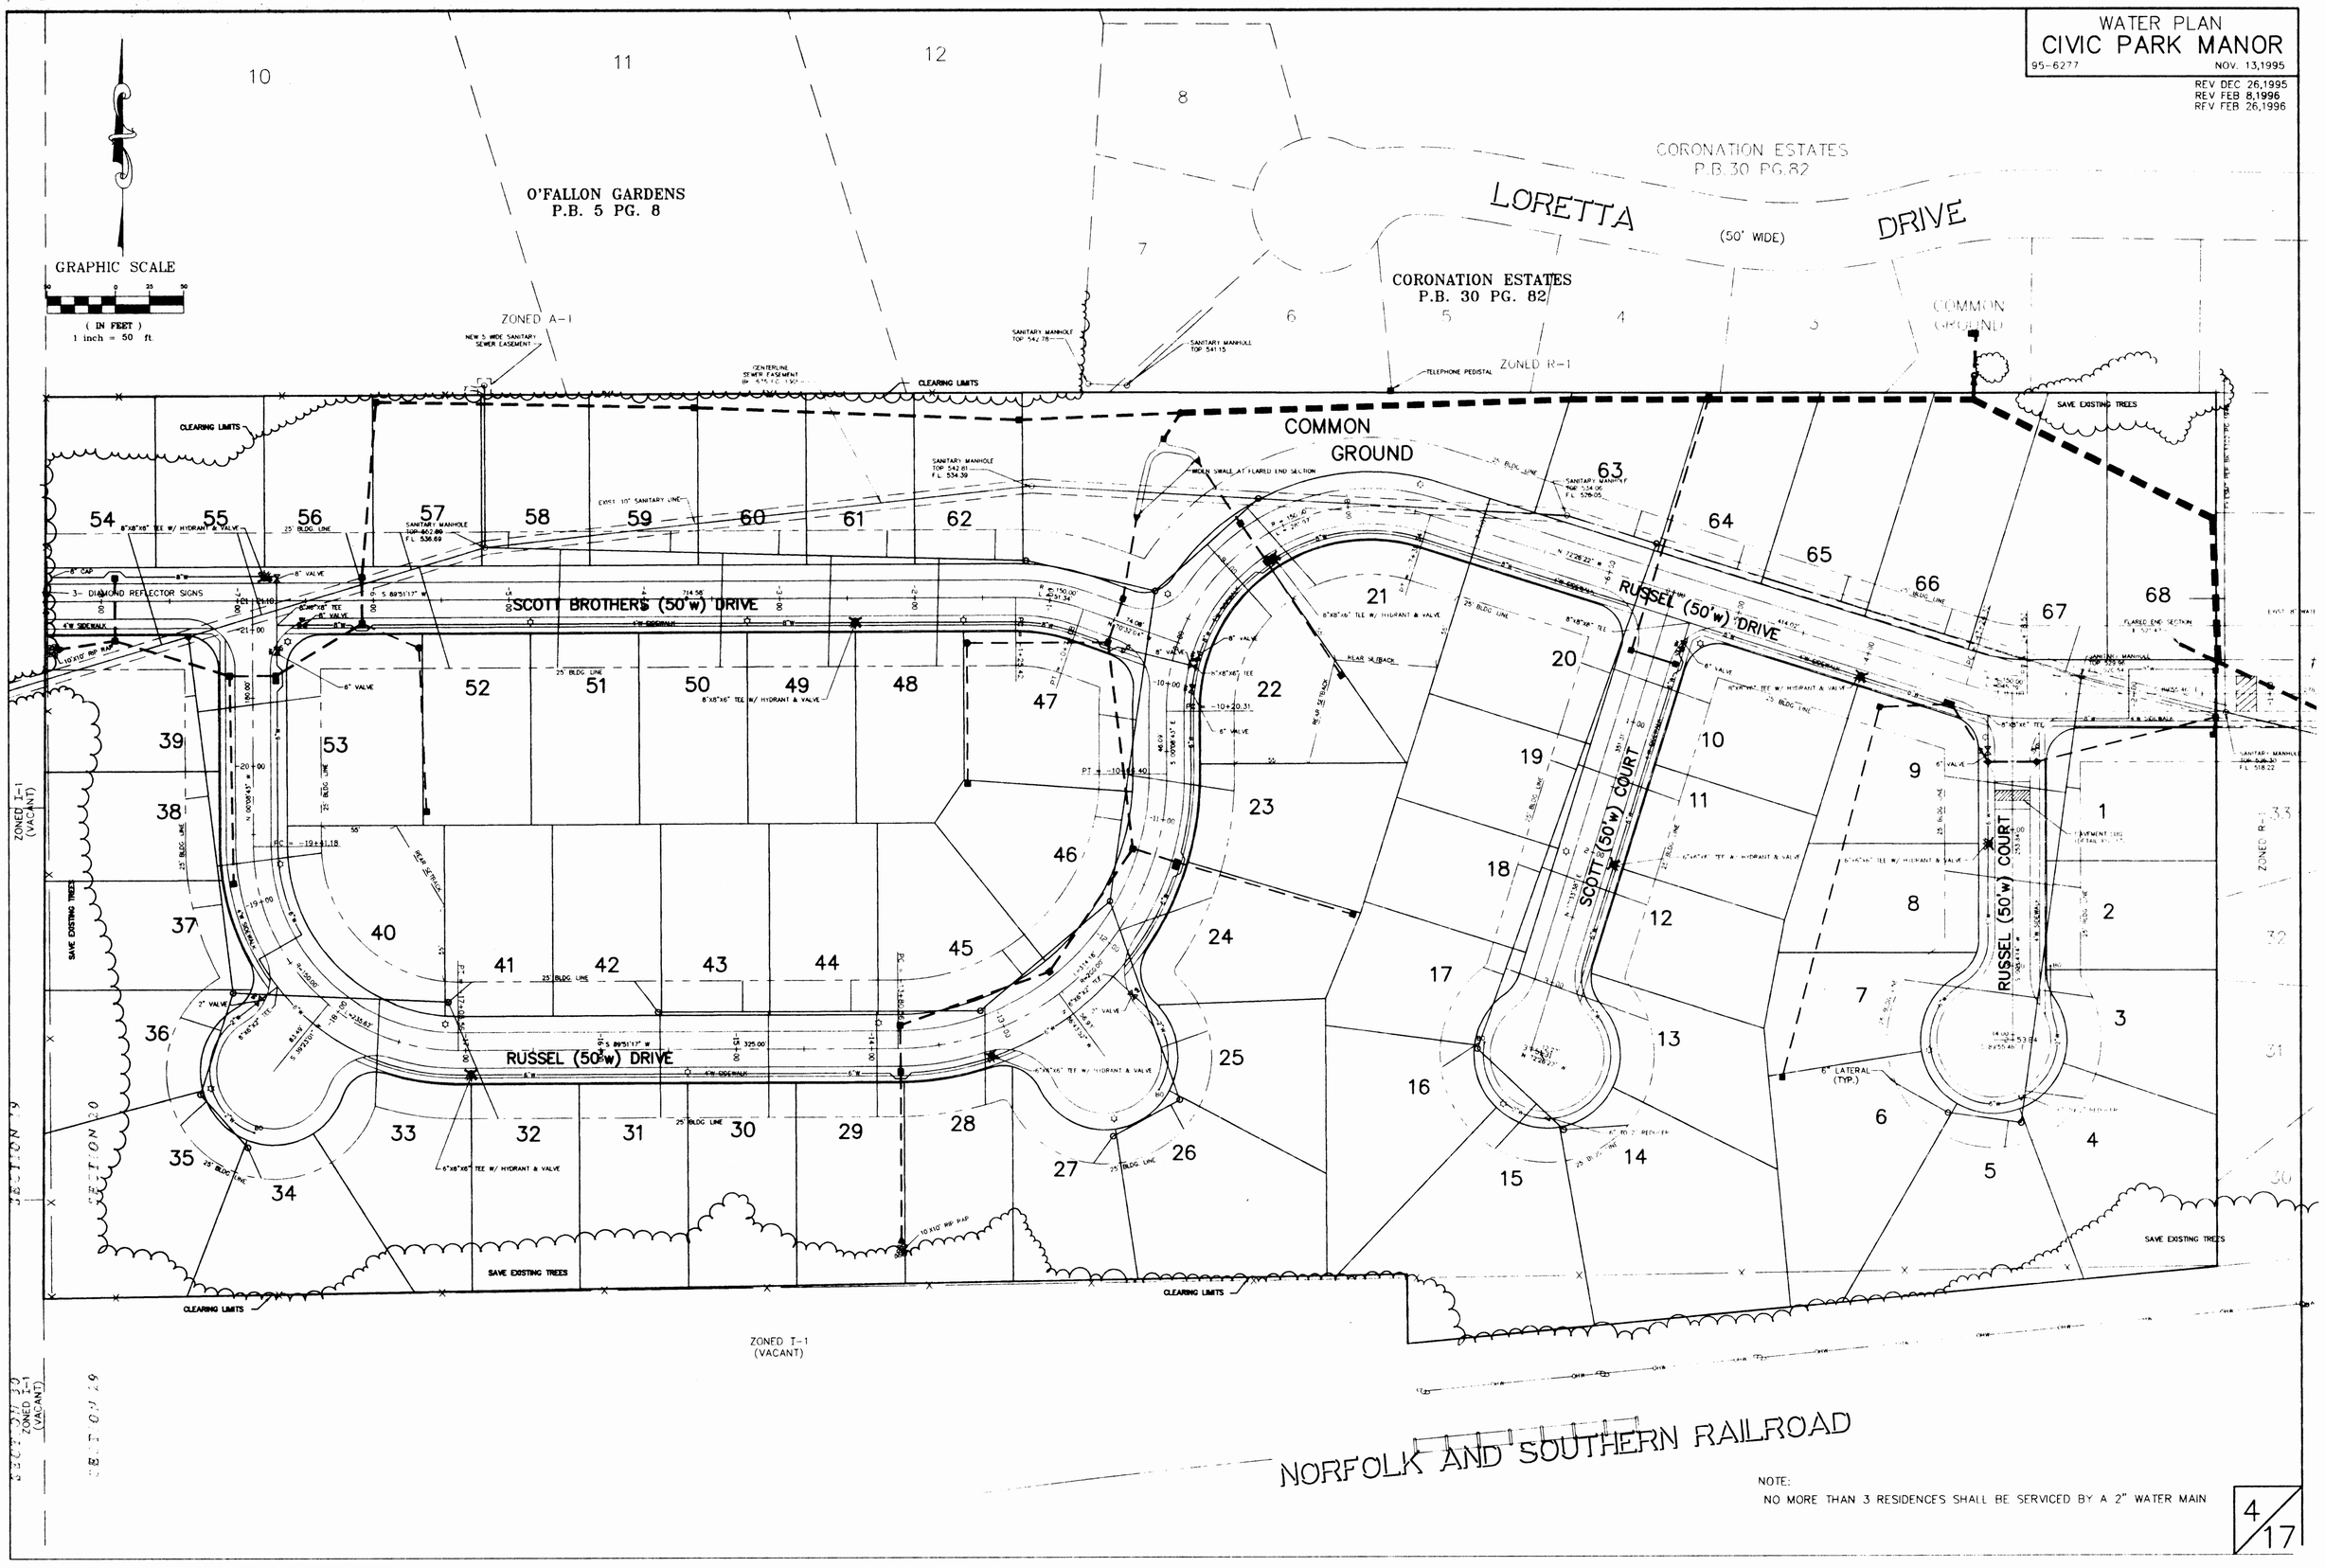

NOTE:
NO MORE THAN 3 RESIDENCES SHALL BE SERVICED BY A 2" WATER MAIN