E:\DWG\A10000PLUS\10195CA-Commerce Bank\Construction\10195CAcon.dwg, Drainage 5, 2/12/2008 10:57:29 AM, Station 28 ALJ

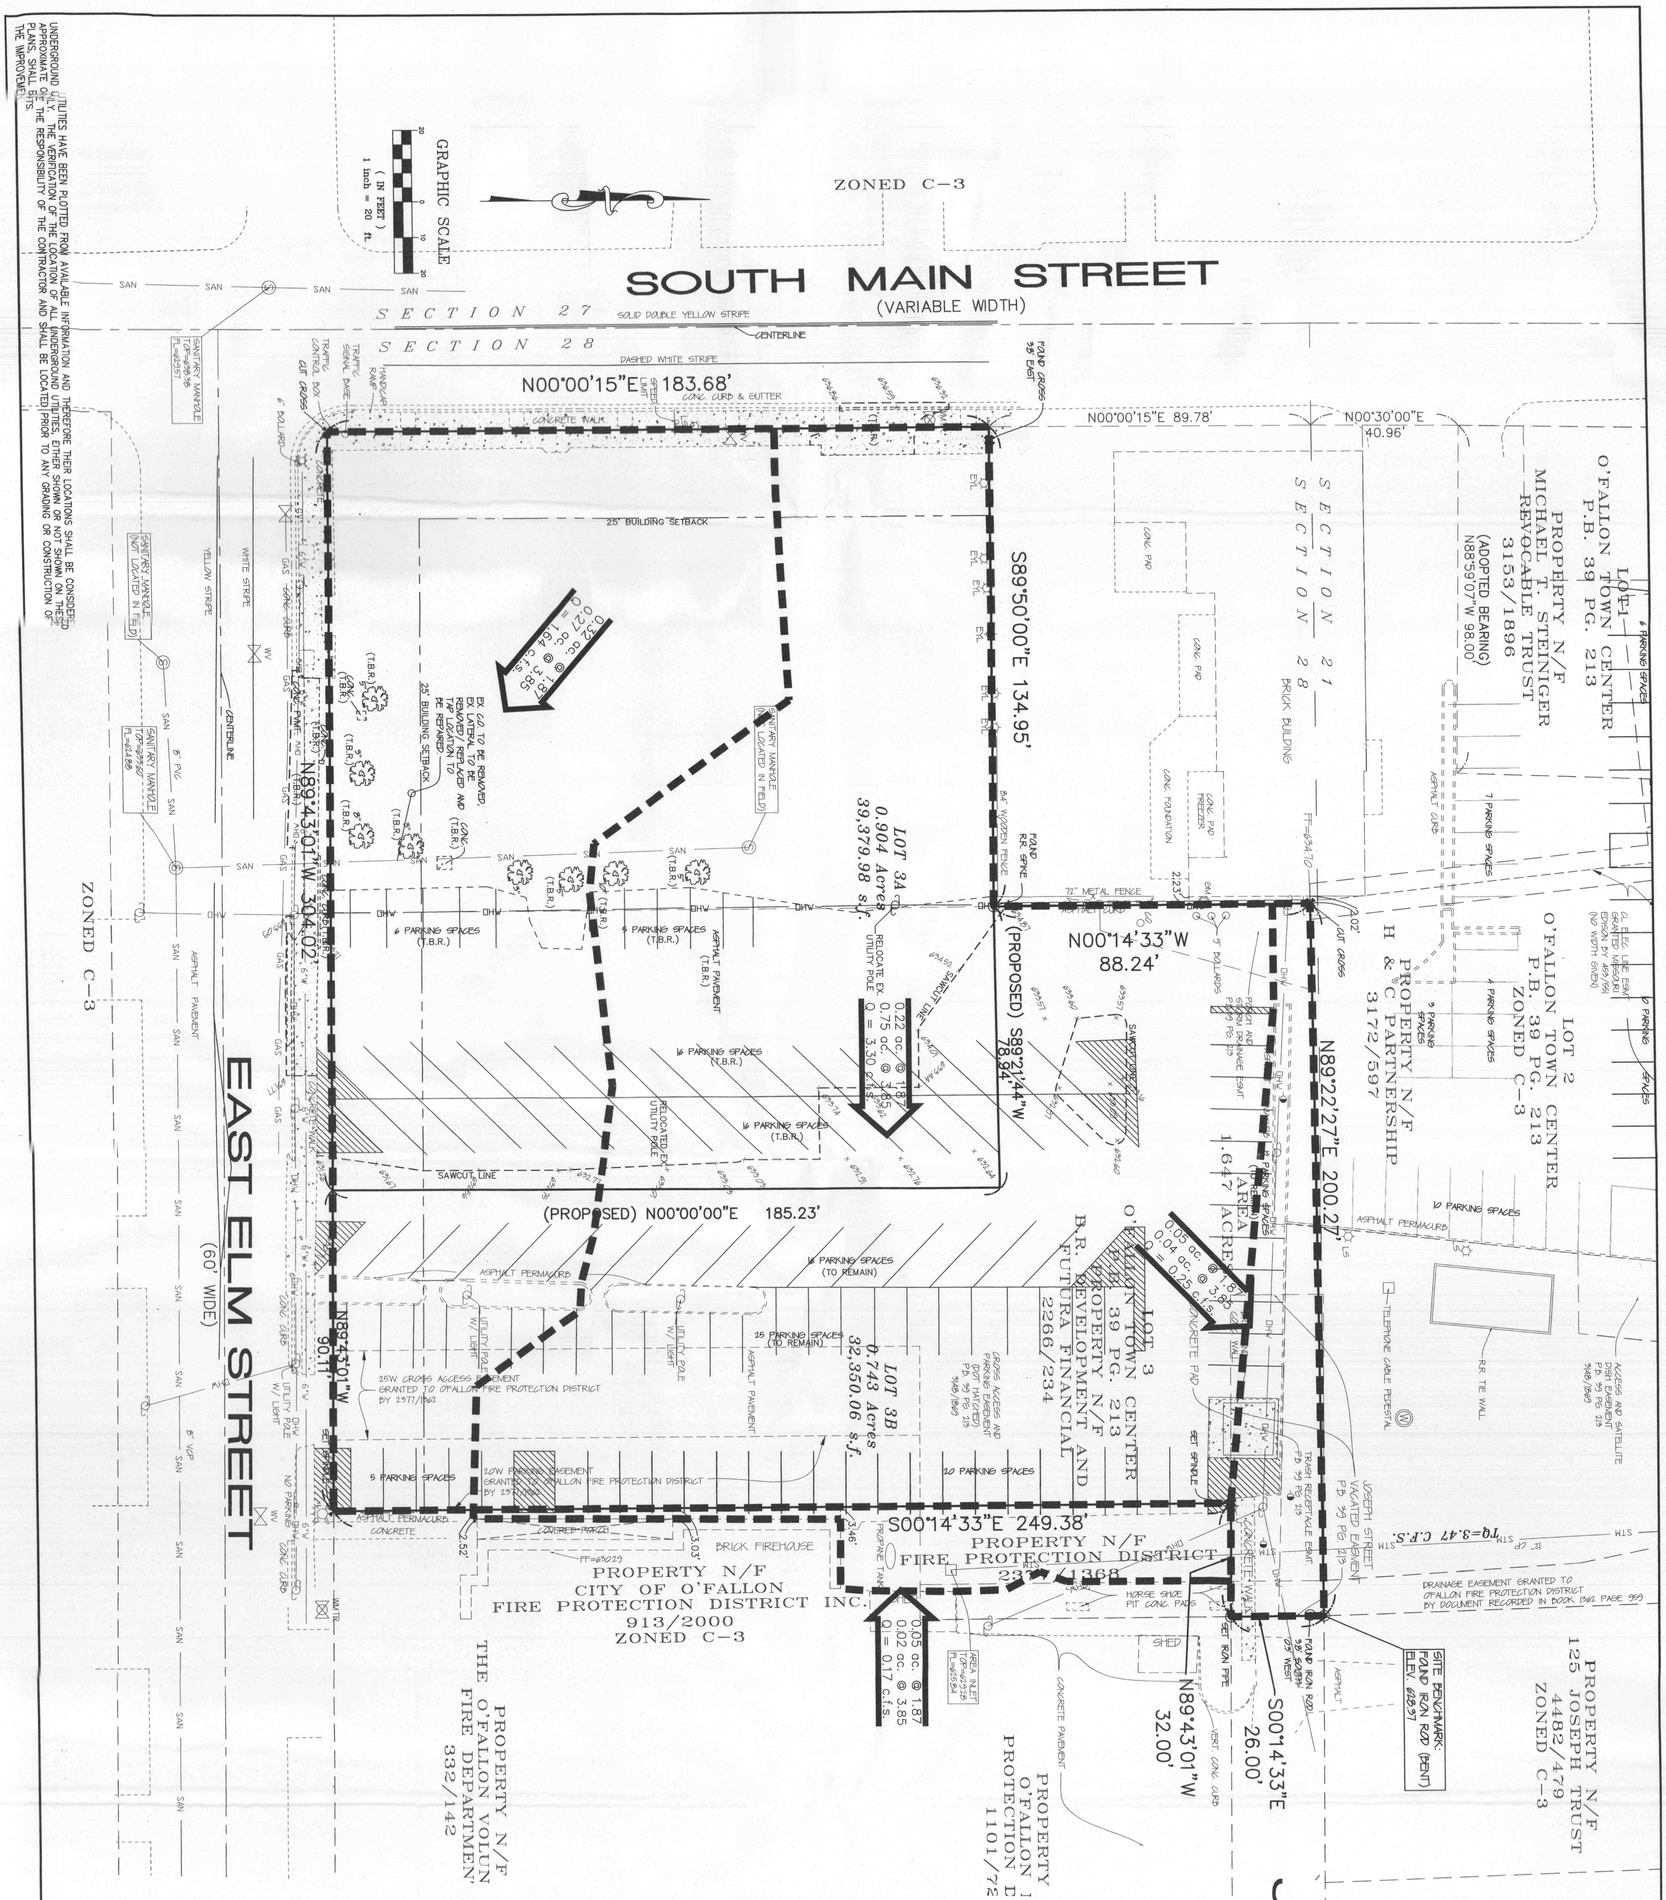

THIS SHEET FOR DRAINAGE PURPOSES ONLY,
NOT FOR CONSTRUCTION PLANS!!!!

A PRE DRAINAGE AREA MAP FOR
COMMERCE BANK
98-10195CA
10-23-07

5
7

O'FALLON #307.01
March 1, 2007