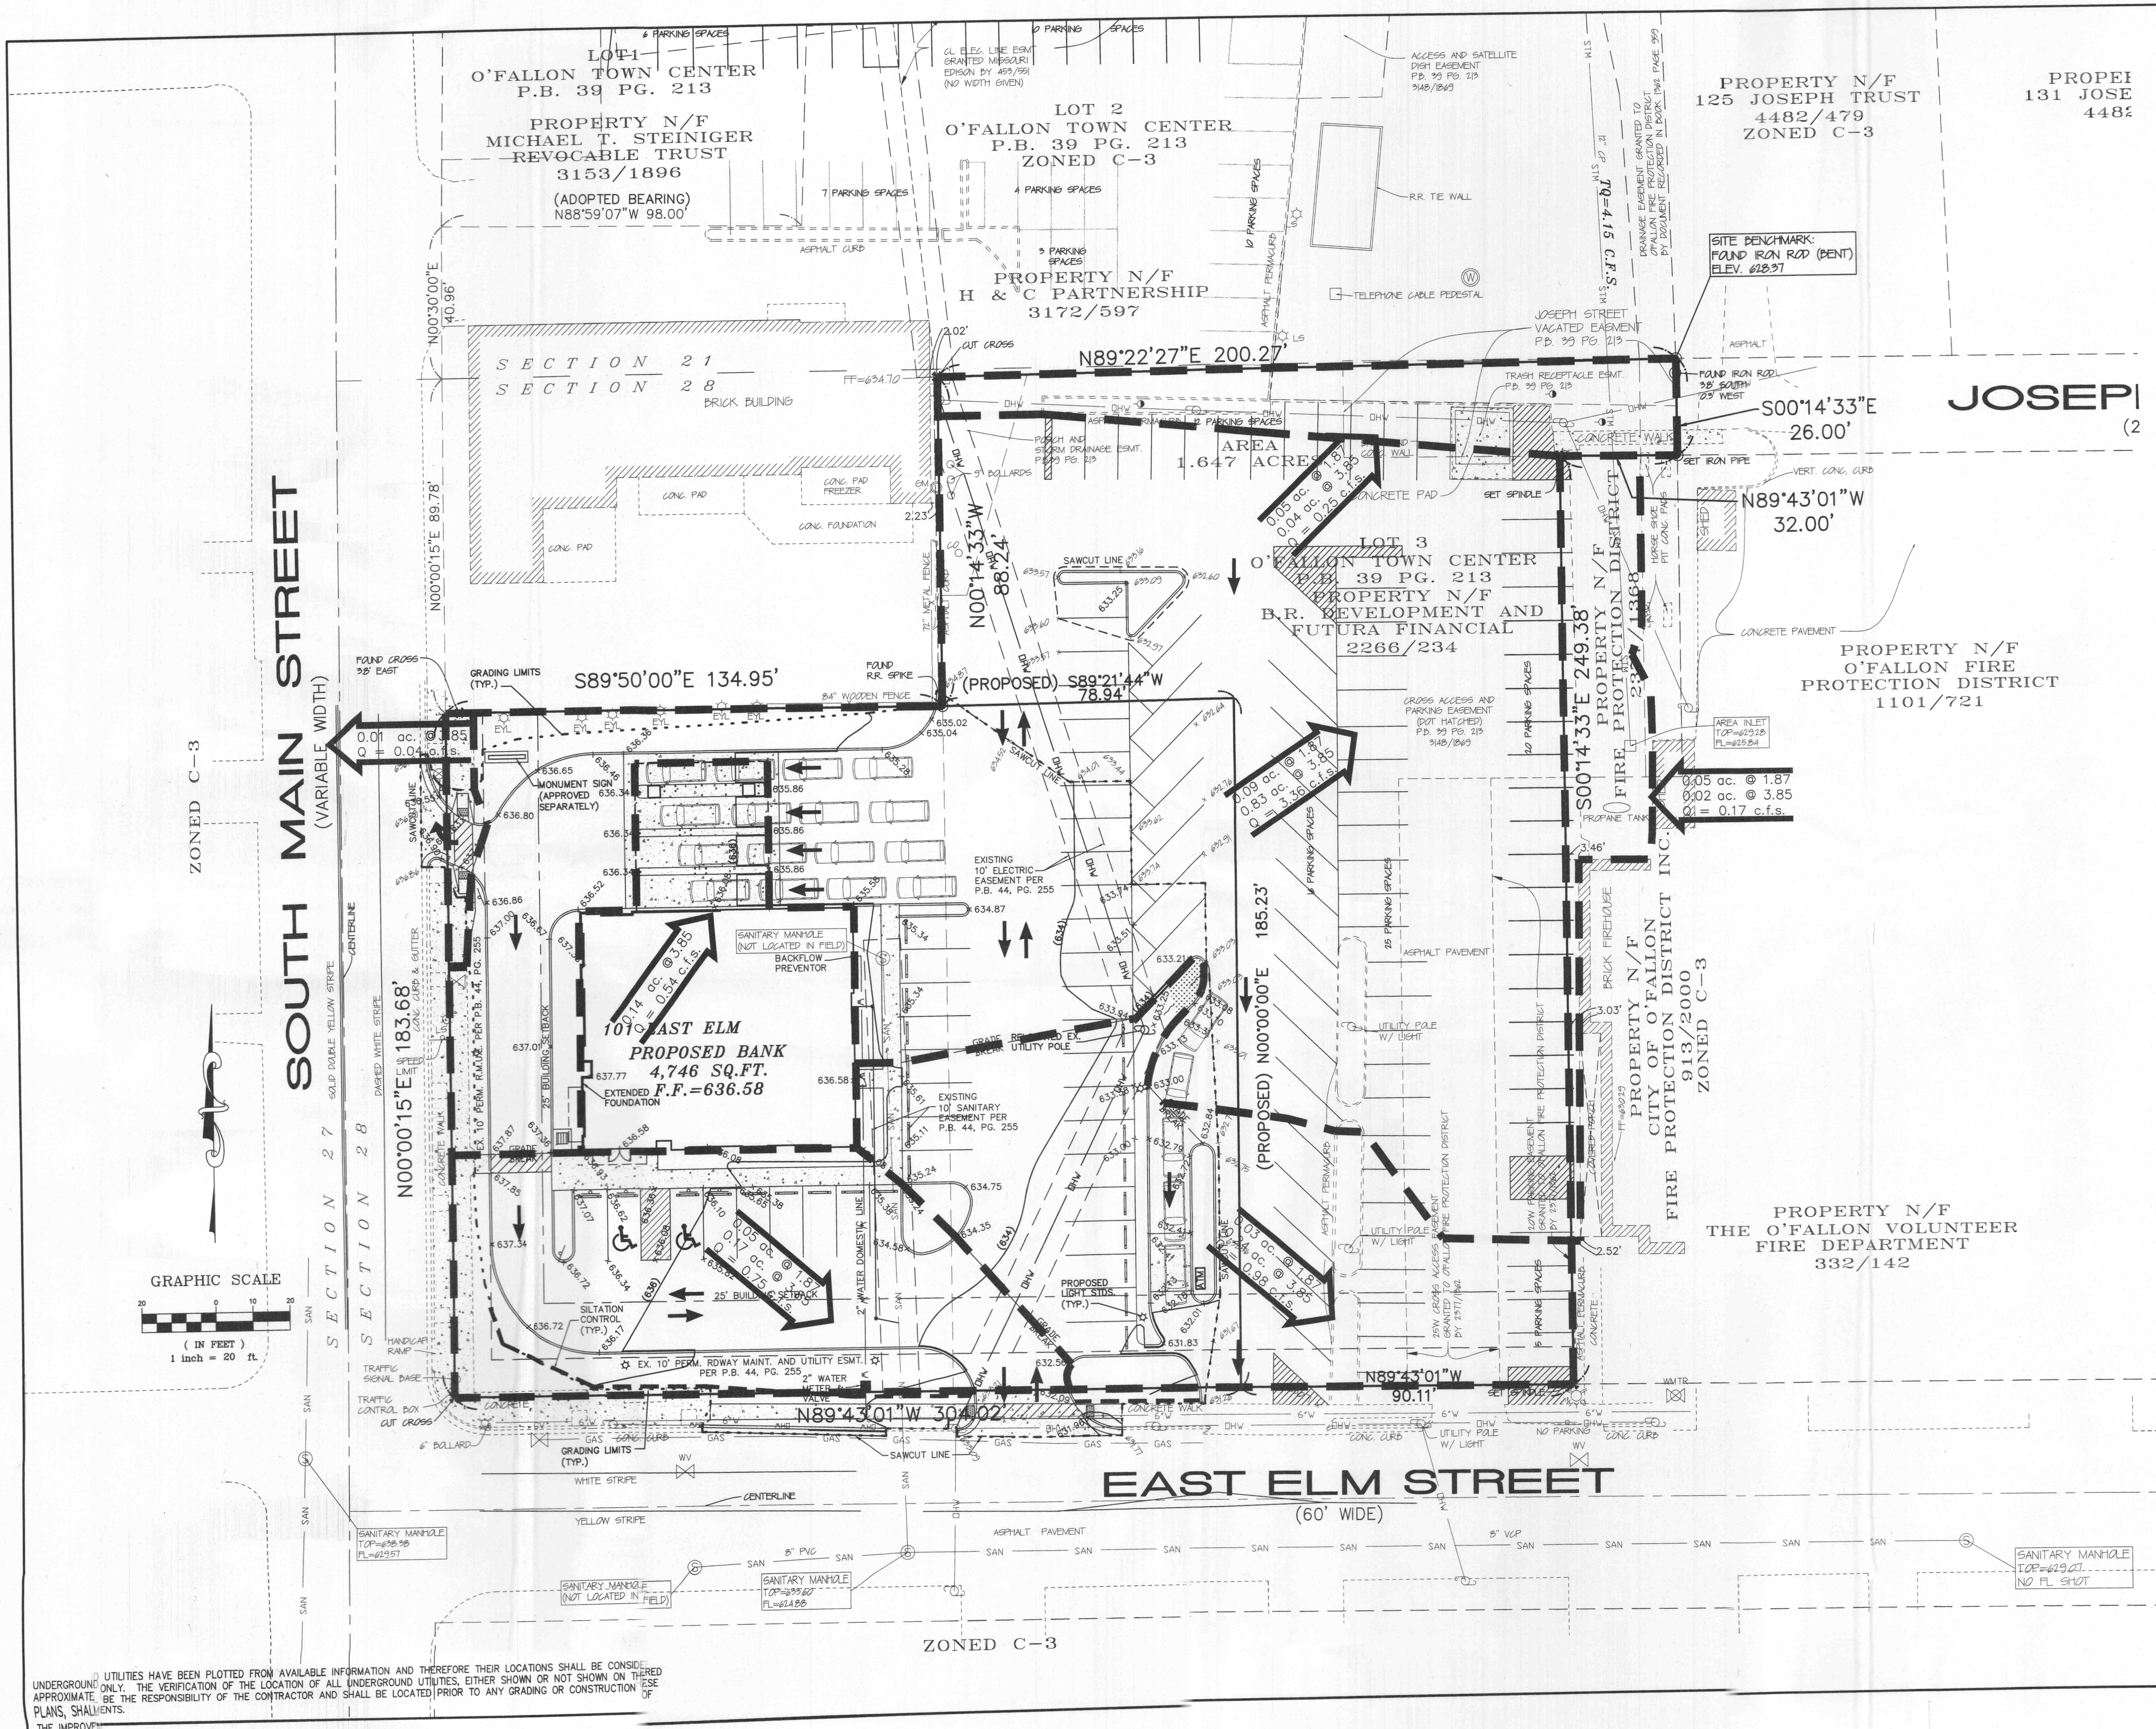

A POST DRAINAGE AREA MAP FOR
COMMERCE BANK
98-10195CA 10-23-07

THIS SHEET FOR DRAINAGE PURPOSES ONLY,
NOT FOR CONSTRUCTION PLANS!!!!

O'FALLON #307.01
March 1, 2007

6/7