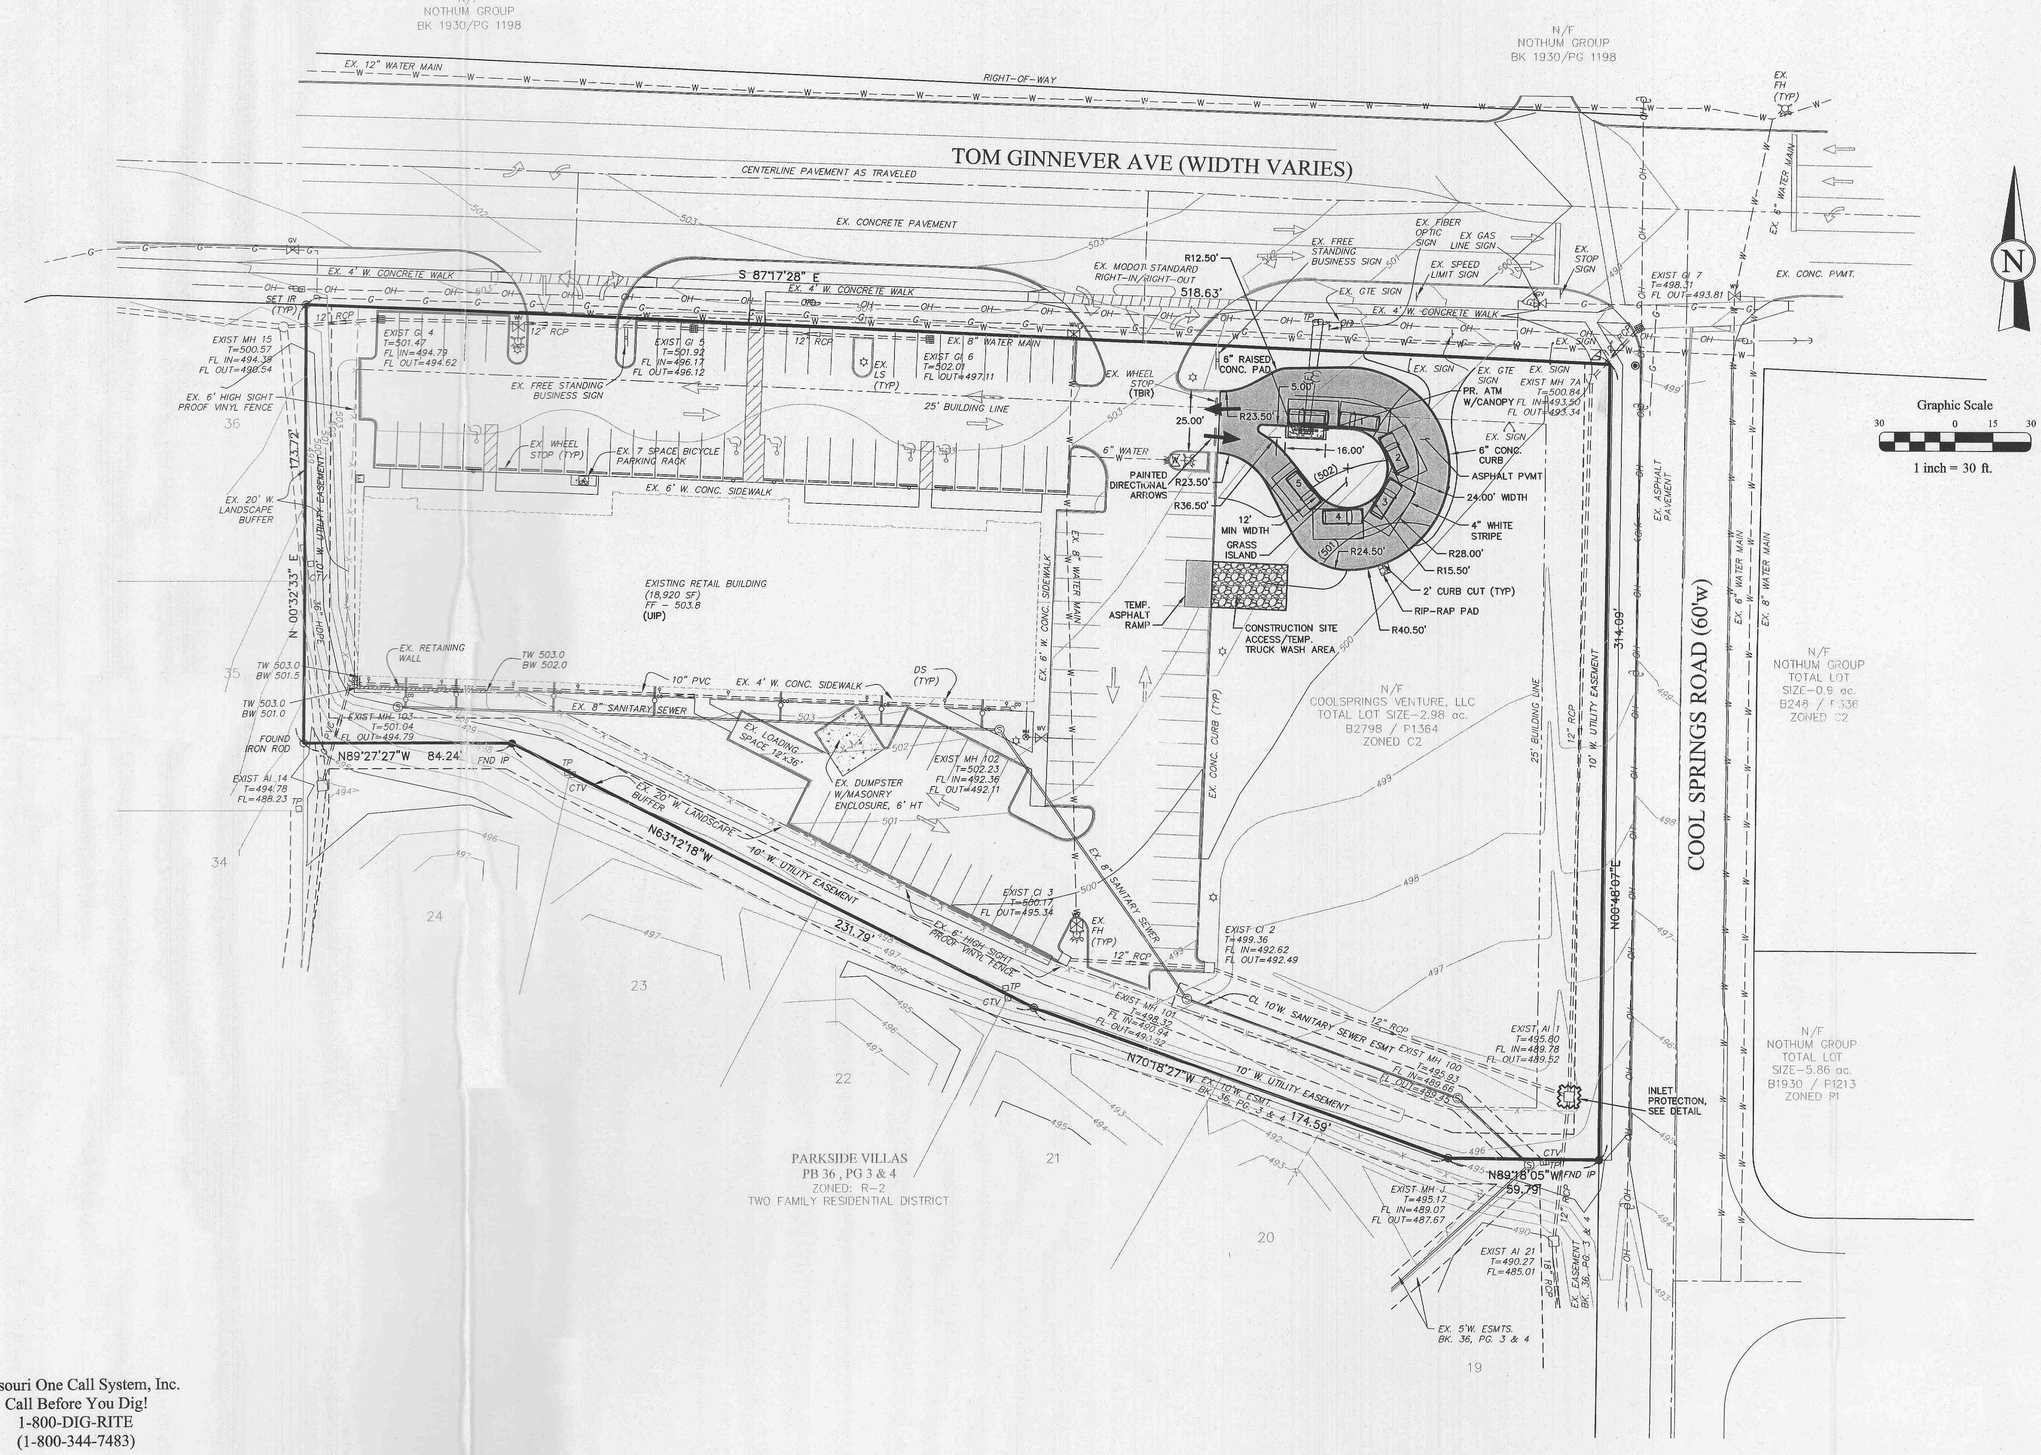

Missouri One Call System, Inc.
Call Before You Dig!
1-800-DIG-RITE
(1-800-344-7483)

All the improvements & facilities and utilities, above ground and underground shown herein were plotted from available information and do not necessarily reflect the actual existence, nonexistence, elevation, size, type, number or location of these or other improvements, facilities, or utilities.
The General Contractor and/or owner shall be responsible for verifying the actual location & elevation of all improvements, facilities, & utilities, shown or not shown, and said improvements, facilities, & utilities shall be located in the field prior to any grading, excavation or construction of any improvements. These provisions shall in no way absolve any part from complying with the Underground Facility Safety & Damage Prevention Act, Chapter 319, RSMo.

CALL MISSOURI ONE-CALL, 1-800-DIG-RITE.

The Professional Engineer's and/or Professional Land Surveyor's responsibility is limited to plans and other documents or portions of documents prepared by the Engineer and Surveyor hereby disclaim responsibility for:
- Unauthorized use of plans and other documents prior to receipt of all review agency approvals.
- All documents, specifications, or data not signed and sealed.
- This sheet whenever a revised sheet is issued.
- Individual use of any sheet that is part of a set of

No.	Date	Revision/Issue
1	11-28-07	Per City Comment LTR, dated 11-16-07

First Community Credit Union - ATM
SITE AND GRADING PLAN

Zavradinos & Polk inc. surveyors engineers

Client
First Commiunuty Credit Union
17151 Chesterfield Airport Road
Chesterfield, MO 63005
636-537-4407
Fax: 636-537-4484
Attn: Rick Strutman

City/County Job No: 904.02; Approved 1
MSD P-
BASEMAP

Proj Manager
R. Wischmann
rich@zavradinos.com

CAD Filename
07077SGP.dwg

Original Issue Date
October 24, 2007

Project No.
07077