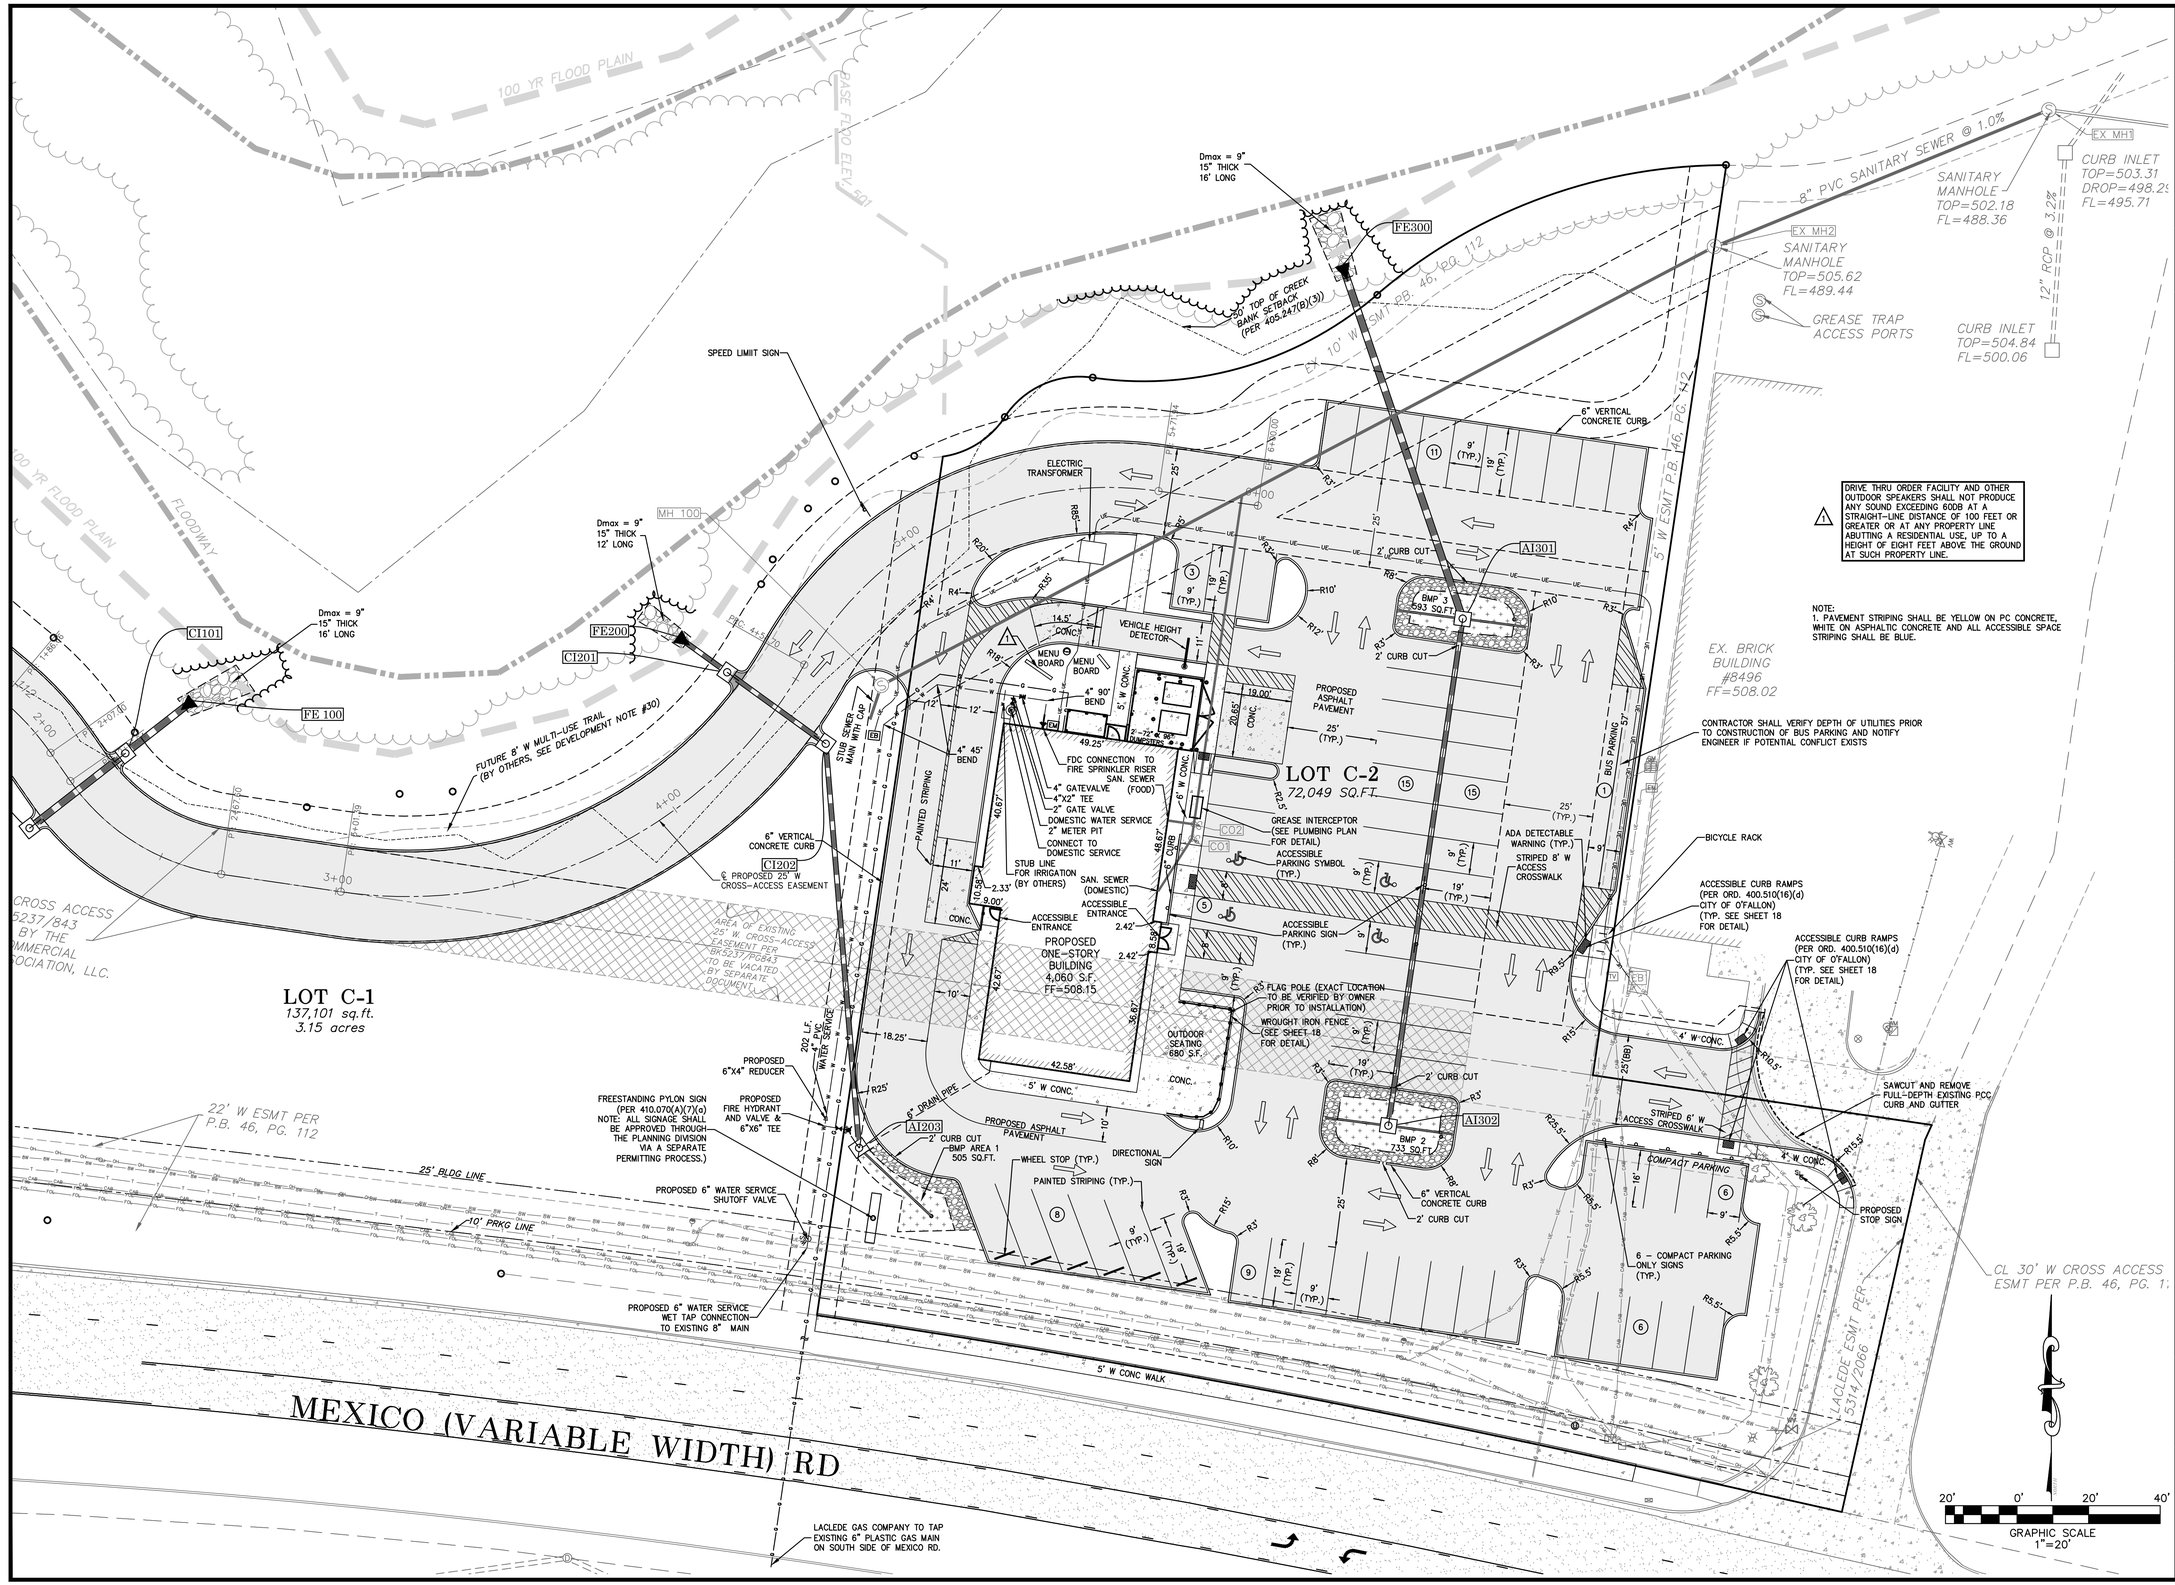

THD DESIGN GROUP, INC.
"your solution for engineering and surveying"
COPYRIGHT 2016
145 CHESTERFIELD INDUSTRIAL BLVD, CHESTERFIELD, MO 63005
TEL: 636-394-3927
FAX: 636-394-3827
WEB: THDESIGNGROUP.COM

PROJECT TITLE:
CULVER'S OF O'FALLON-BRAMBLETT CROSSING

Owner Info: Hoerman Family, LP
Developer/Owner Under Contract: KK+G, LLC.
Contact: Allen Walz
1920 Jefferson Street
Jefferson City, MO 65109

Flat Plan - Lot C-2

P+Z No.: 3805.08.02
Approval Date: 01/07/2016
City No.

Page No.
5 OF 23