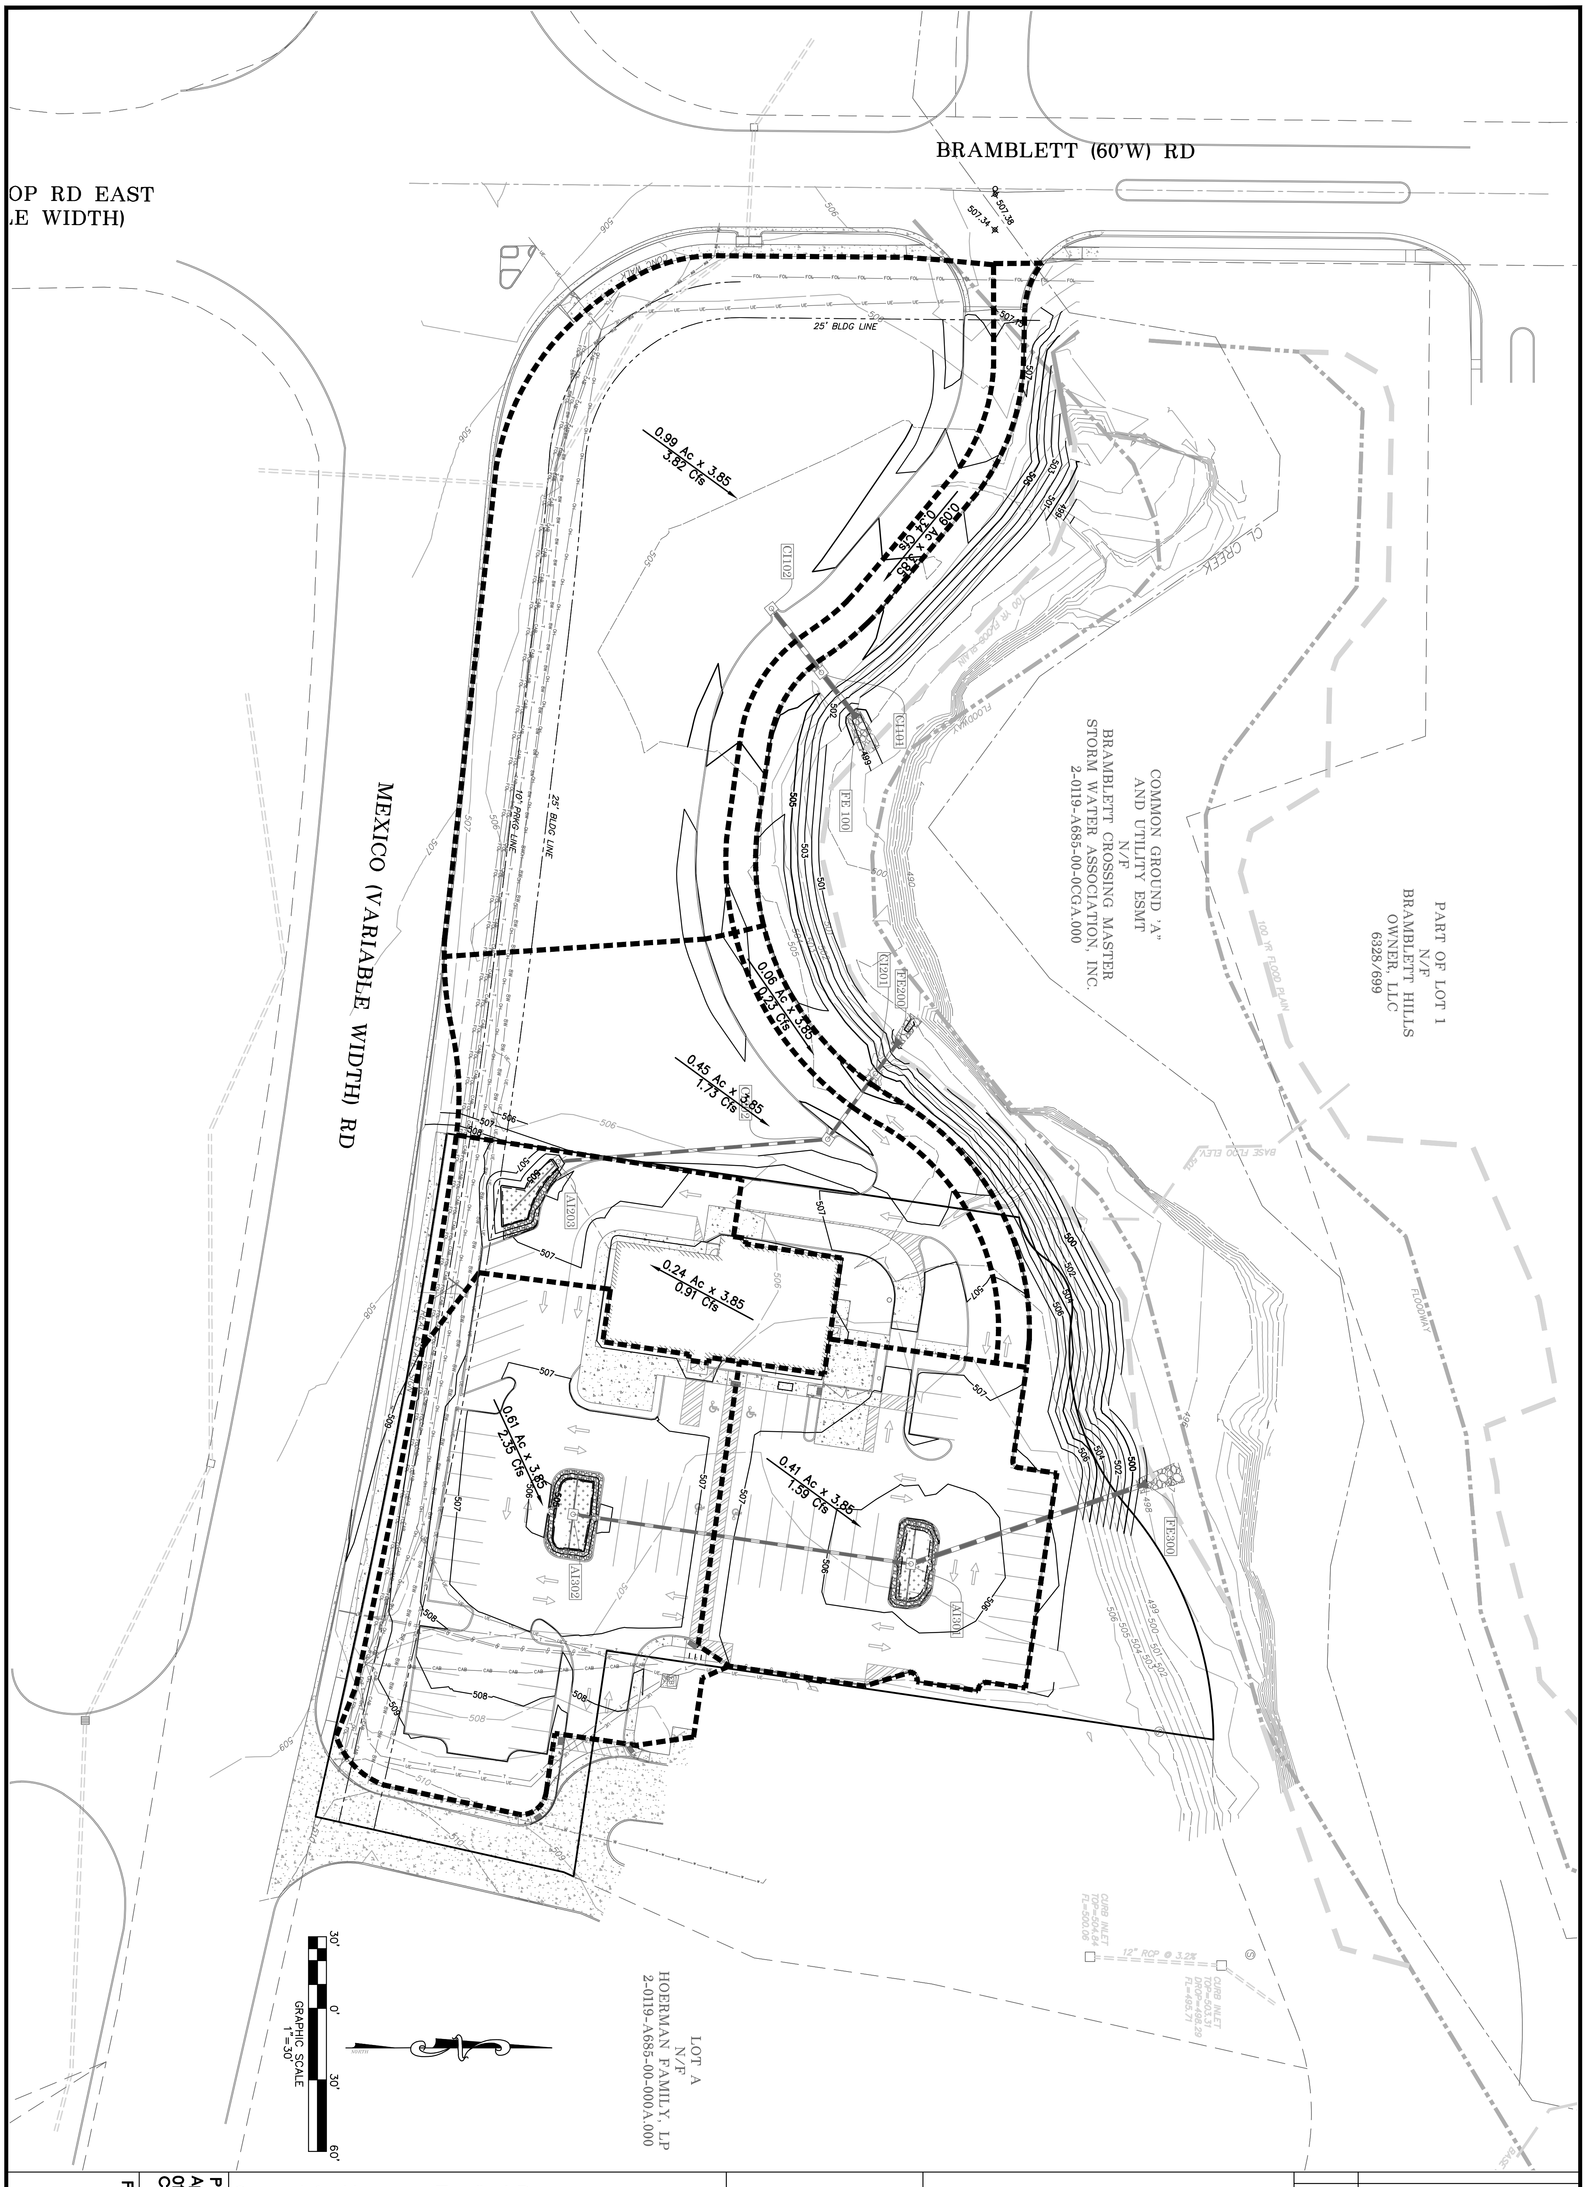

Page No.
14 OF 23

P+Z No: 3805.08.02
Approval Date: 01/07/2016
City No.

Owner Info: Hoerman Family, LP
Developer/Owner Under Contract: KK+G, LLC.
Contact: Allen Walz
1920 Jefferson Street
Jefferson City, MO 65109

Drainage Area Map (15yr, 20 min)

THD DESIGN GROUP, INC.
"your solution for engineering and surveying"
COPYRIGHT 2016
148 CHESTERFIELD INDUSTRIAL BLVD, CHESTERFIELD, MO 63005
TEL: 636-294-2972
FAX: 636-294-3027
WEB: THDDESIGNGROUP.COM

PROJECT TITLE:

CULVER'S OF O'FALLON-
BRAMBLETT CROSSING