"THIS PLAN FOR DRAINAGE AREA PURPOSES ONLY, NOT TO BE USED AS CONSTRUCTION PLANS."

DOGWOOD MEADOWS
DRAINAGE AREA MAP
OCT. 2, 1996 89-30941

REVISED OCT. 22, 1996
REVISED OCT. 28, 1996
REVISED NOV. 5, 1996

GRAPHIC SCALE
50 0 25 50
(IN FEET)
1 inch = 50 ft.

GRADING QUANTITY
6,231 cu.yds.
(INCLUDES 15% SHRINKAGE)

The above yardage is an approximation only, NOT FOR BIDDING PURPOSES. Contractors shall verify quantities prior to construction.
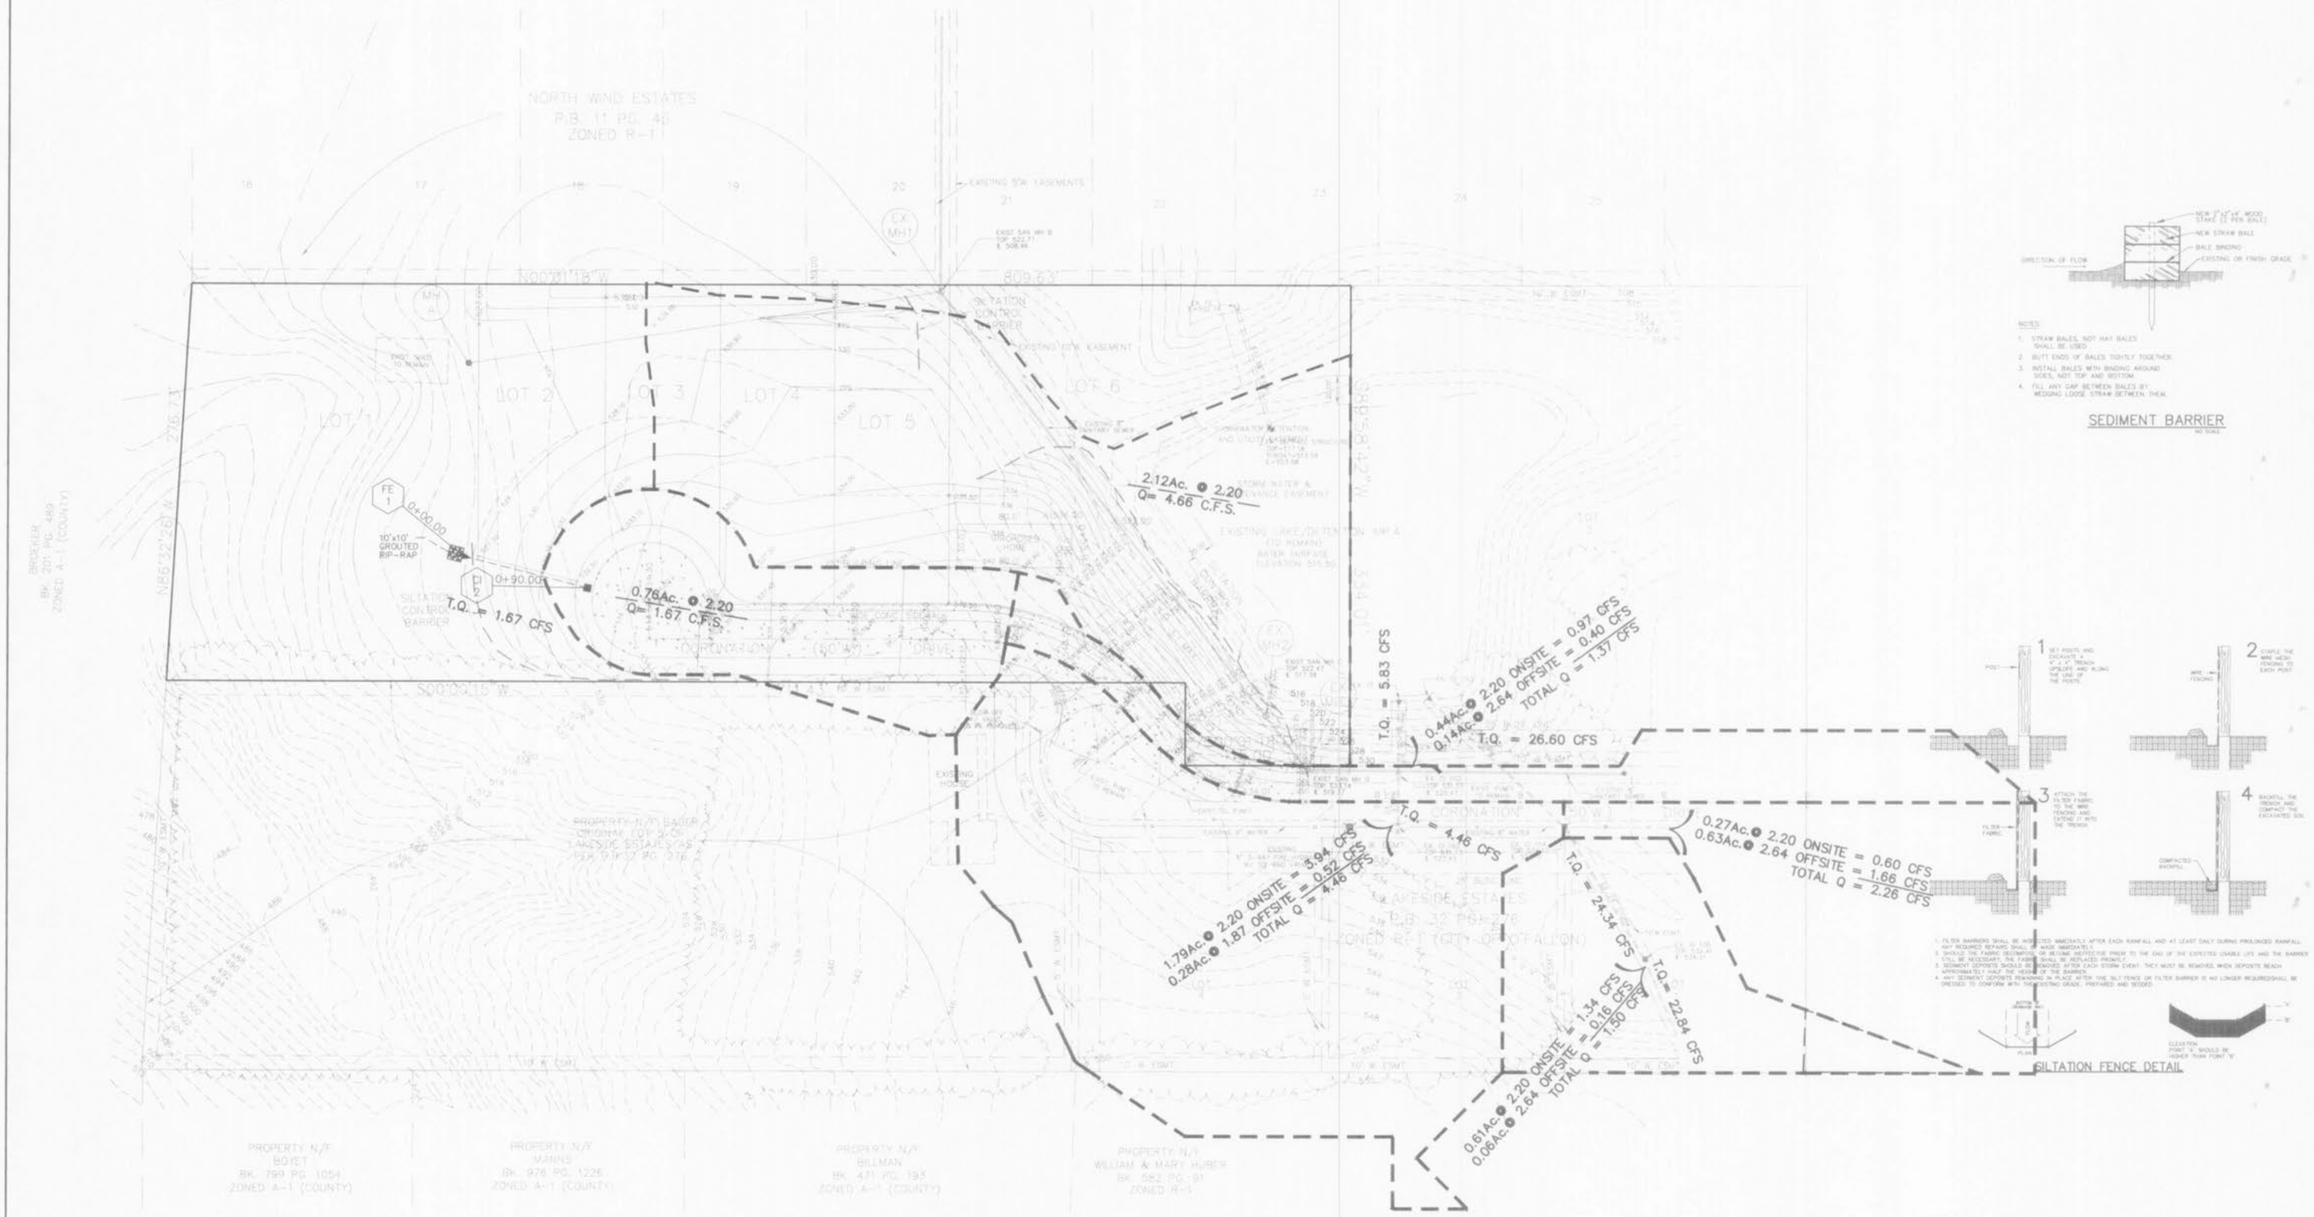
It is the intention of the Engineer for the earthwork to balance on-site. The Engineer shall be notified if any difficulties arise in achieving the balance.