THIS SHEET IS FOR DRAINAGE PURPOSES ONLY. NOT TO BE USED FOR CONSTRUCTION.

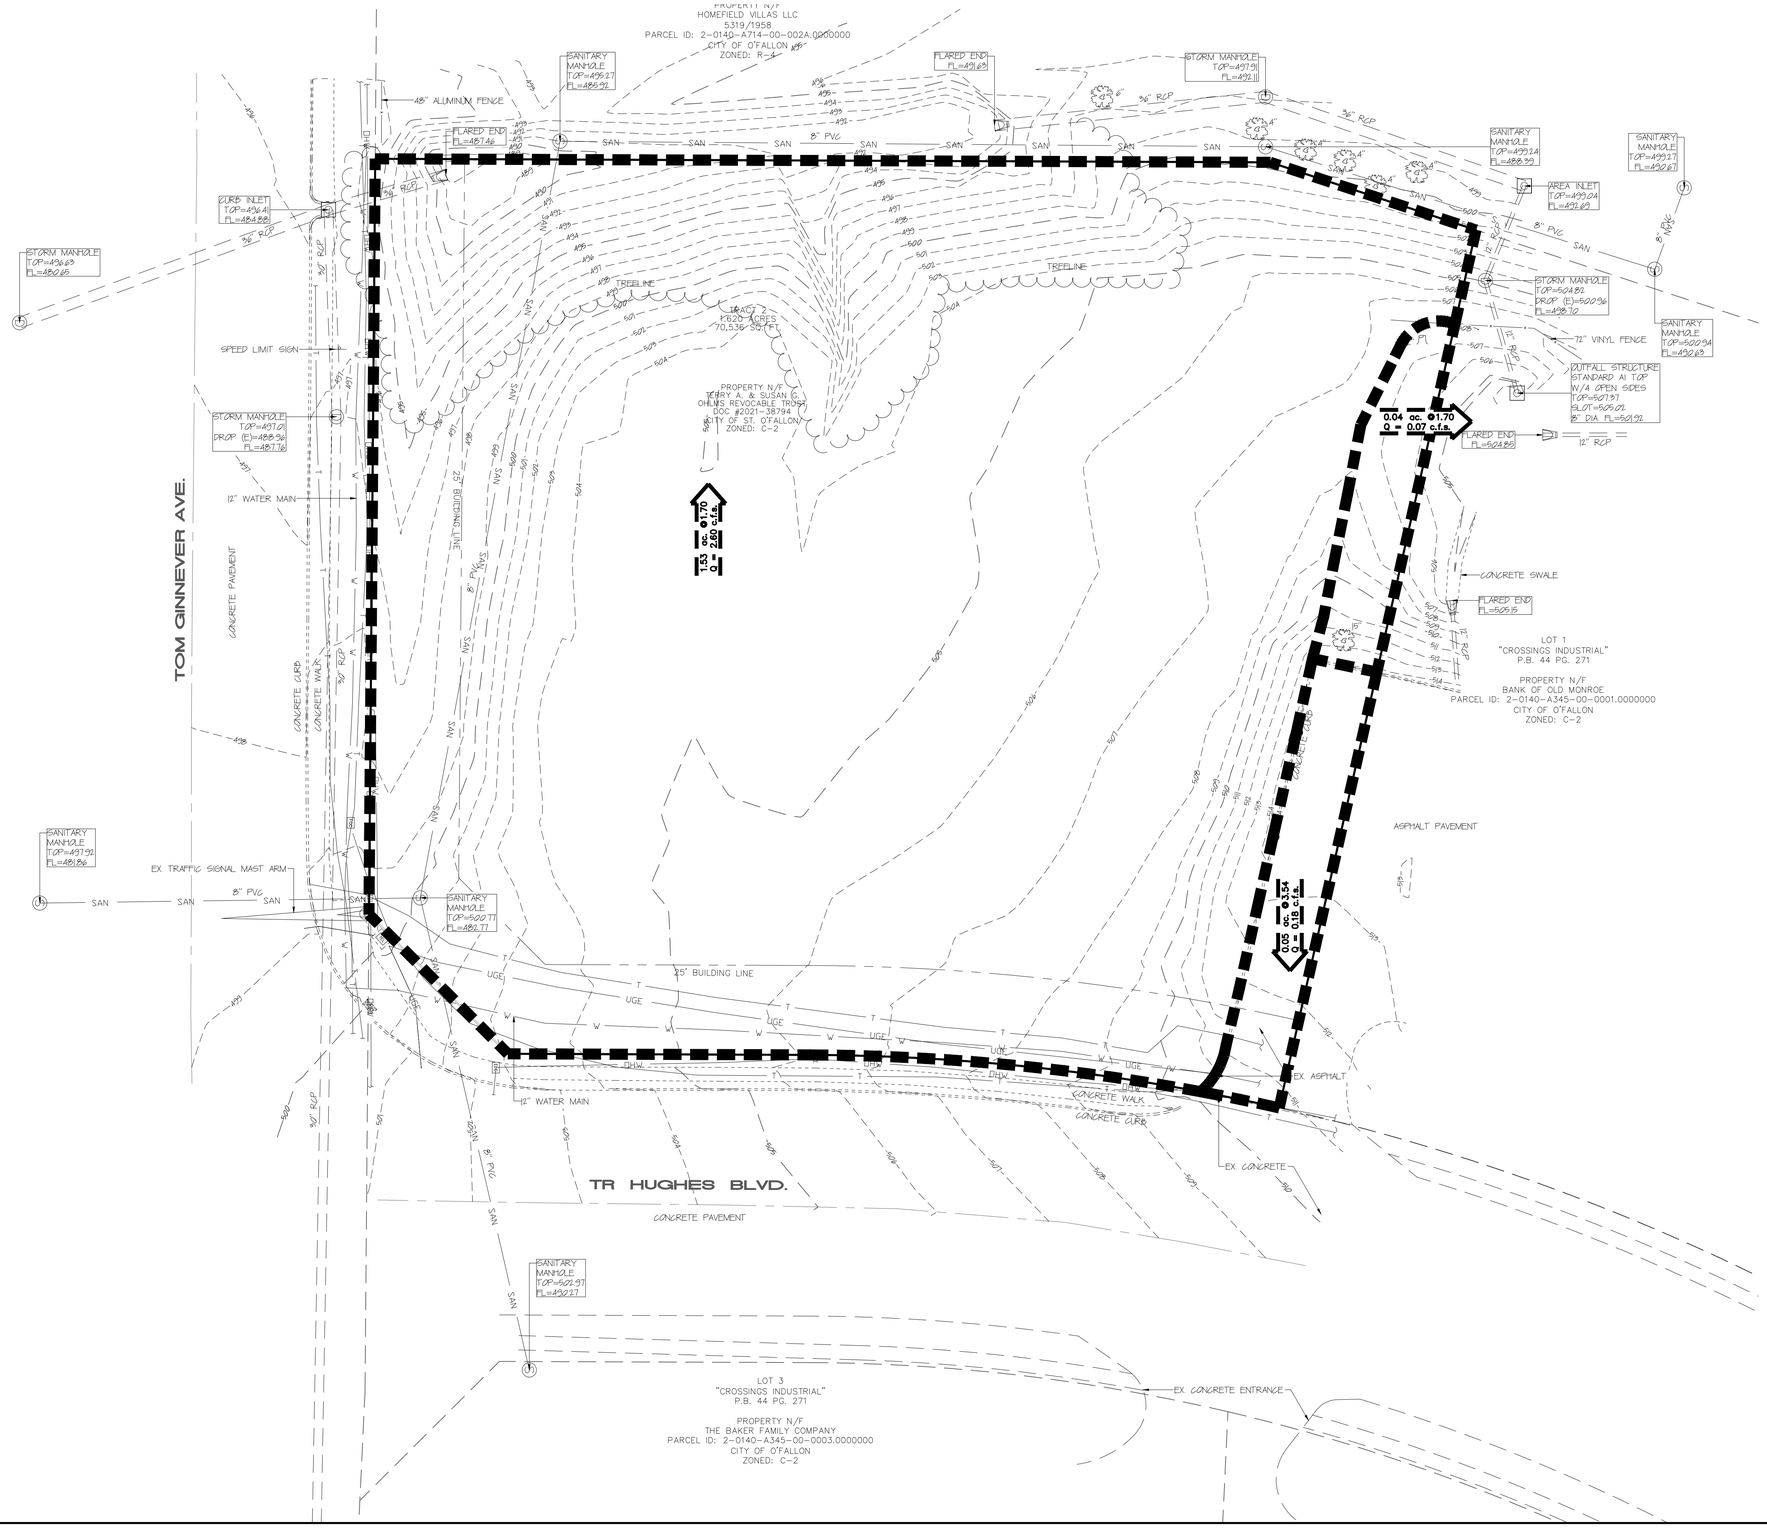

GRAPHIC SCALE

20 0 10 20

(IN FEET)
1 inch = 20 ft.

CALL BEFORE YOU DIG!
1-800-DIG-RITE

UNDERGROUND UTILITIES HAVE BEEN PLOTTED FROM AVAILABLE INFORMATION AND THEREFORE THEIR LOCATIONS SHALL BE CONSIDERED APPROXIMATE ONLY. THE VERIFICATION OF THE LOCATION OF ALL UNDERGROUND UTILITIES, EITHER SHOWN OR NOT SHOWN ON THESE PLANS SHALL BE THE RESPONSIBILITY OF THE CONTRACTOR, AND SHALL BE LOCATED PRIOR TO ANY GRADING OR CONSTRUCTION OF THE IMPROVEMENTS.

PROJECT TITLE:
CONSTRUCTION PLANS FOR
Dollar General
395 TR Hughes Boulevard
O'Fallon, MO 63366

Bax Project #97-9203V | Issue Date: 11/29/2022

ENGINEERING
PLANNING
SURVEYING
221 Point West Blvd.
St. Charles, MO 63301
636-928-5552
FAX 928-1718

DISCLAIMER OF RESPONSIBILITY
I hereby certify that the documents prepared by me or authenticated by my seal and limited to this sheet, and I hereby disclaim any responsibility for all other Drawings, Specifications, Estimates, Reports or other documents or instruments related to or prepared to be used for any part of the architectural or engineering project.

STATE OF MISSOURI
LARRY DAVID WALKER
NUMBER PE-2007020454
PROFESSIONAL ENGINEER
07/11/23
Larry D. Walker
Civil Engineer
2007020454

Copyright 2022
Bax Engineering Company, Inc.
Authority No. 000655
All Rights Reserved

REVISIONS

12-21-22	CITY COMMENTS
01-04-23	CITY COMMENTS
01-06-23	CITY COMMENTS
05-03-23	DG REVISIONS
05-17-23	CITY COMMENTS
07-11-23	4' HIGH FENCE

Developer / Owner:
DG Partners L.L.C.
5330 Salt River Road
St. Peters, MO 63376
(636) 970-0330

EXISTING DRAINAGE AREA MAP

P+Z No. 22-009150
Approved: 10-06-22

City No.
#

Page No.
9 of 16