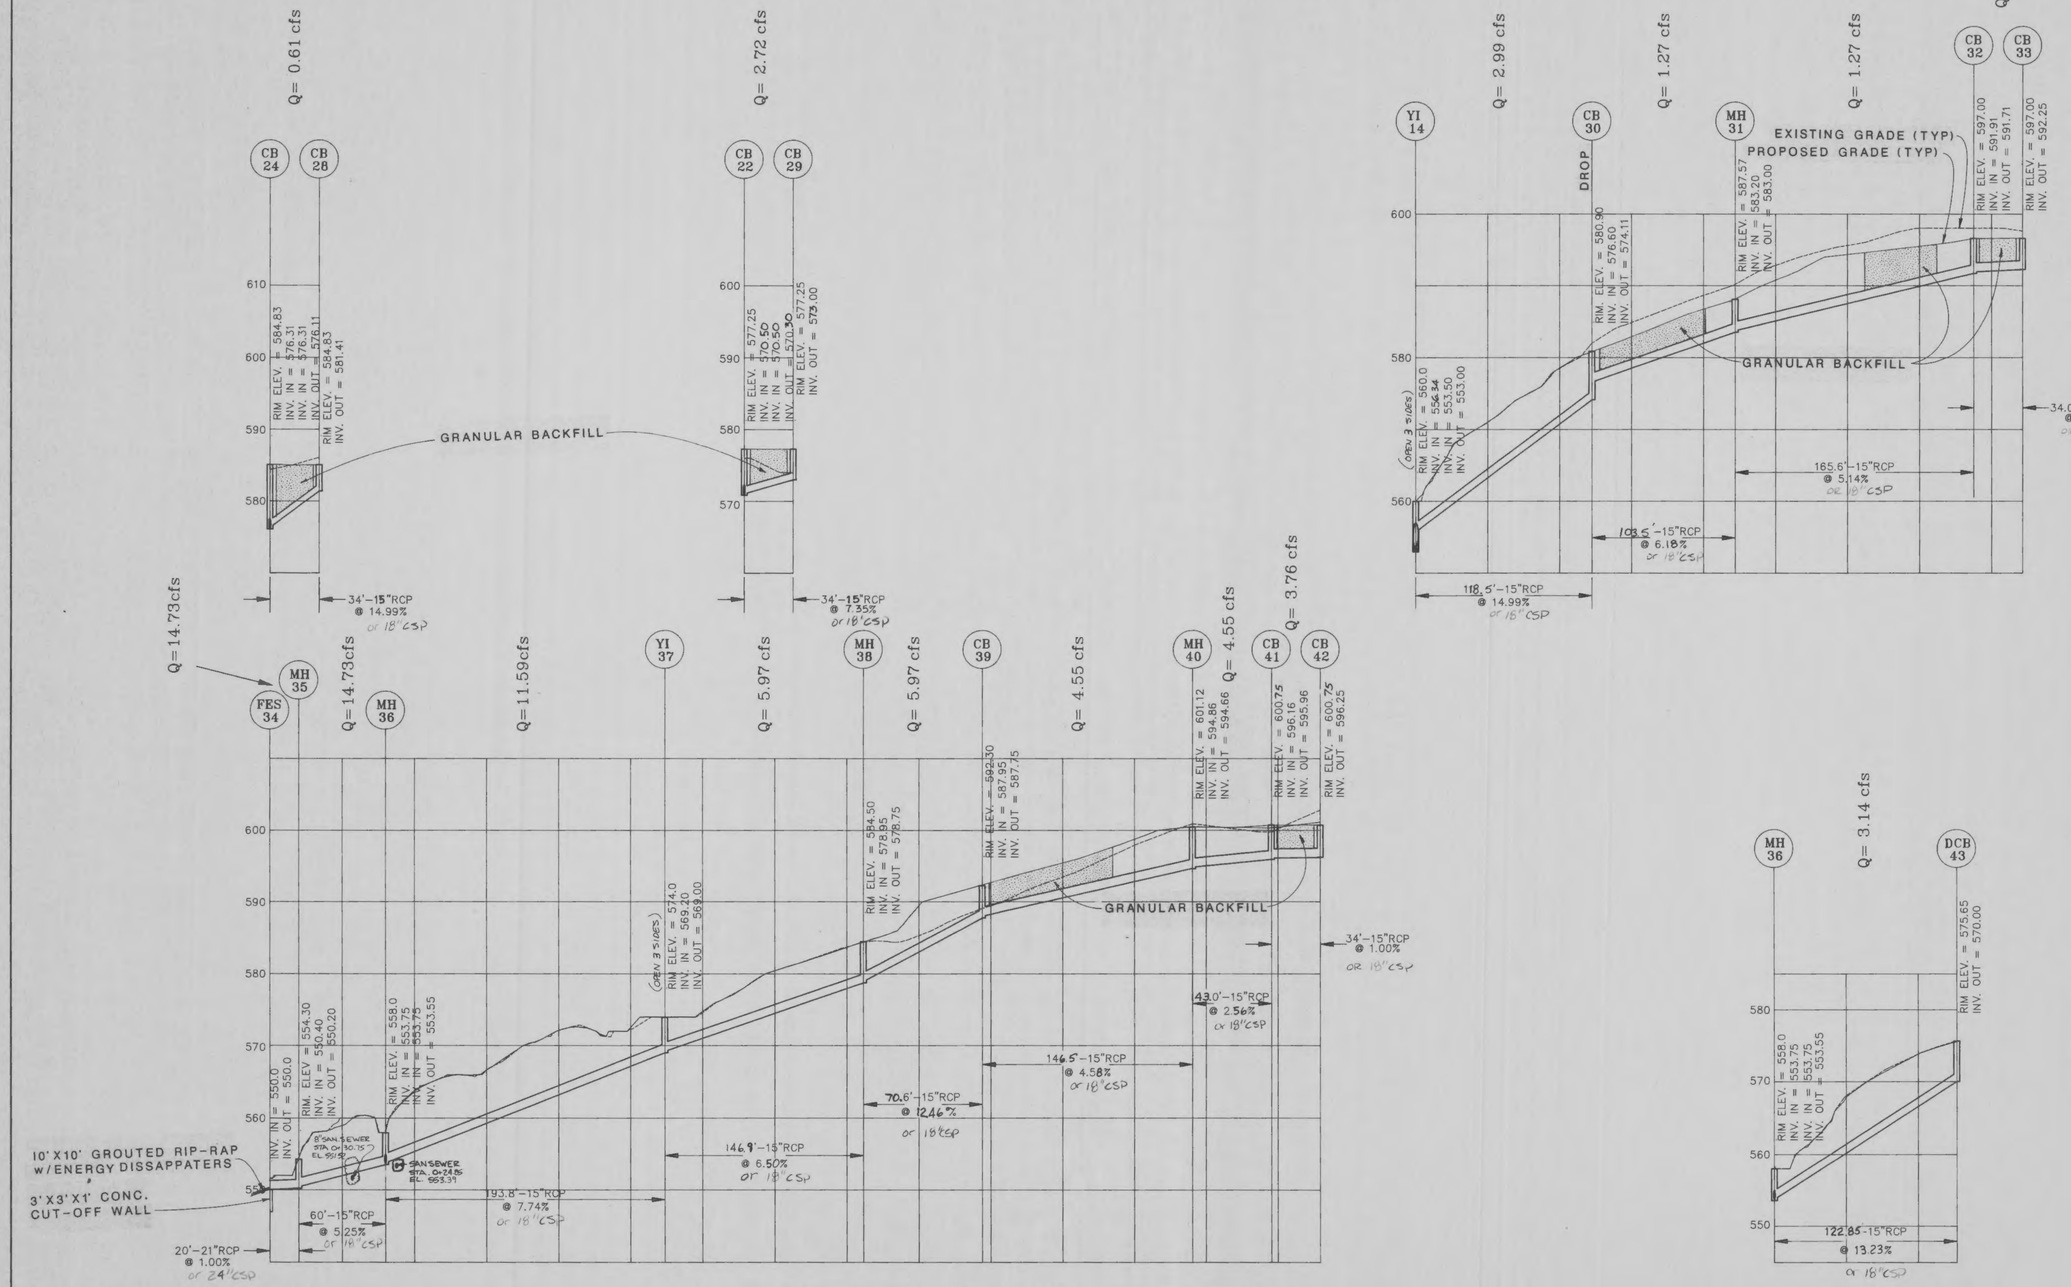

STORM SEWER PROFILES

INGRAM ENGINEERING INC.
ENGINEERS - SURVEYORS - PLANNERS
6 WESTBURY DRIVE
ST. CHARLES, MISSOURI 63301
(314) 946-5566
FAX (314) 946-6713
KENNETH E. INGRAM, P.E.

REVISIONS
10/21/92 KY

TITLE
FEISE FOREST ESTATES
A TRACT OF LAND
BEING PART OF FRACTIONAL SECTION 34,
T.47N. R4E. O'FALLON, MO.

DESIGNED J.Y.
DRAWN G.G.
CHECKED K.E.I.
DATE 9-22-92
SEAL
STATE OF MISSOURI KENNETH E. INGRAM E-10234 PROFESSIONAL ENGINEER
SCALE 1"=
JOB 5346
FILE NAME C:\