A DRAINAGE AREA MAP FOR

FORT ZUMWALT ELEMENTARY SCHOOL

A TRACT OF LAND IN FRACTIONAL
SECTION 16, U.S. SURVEY 1696
TOWNSHIP 46 NORTH, RANGE 3 EAST
OF THE FIFTH PRINCIPAL MERIDIAN,
ST. CHARLES COUNTY, MISSOURI

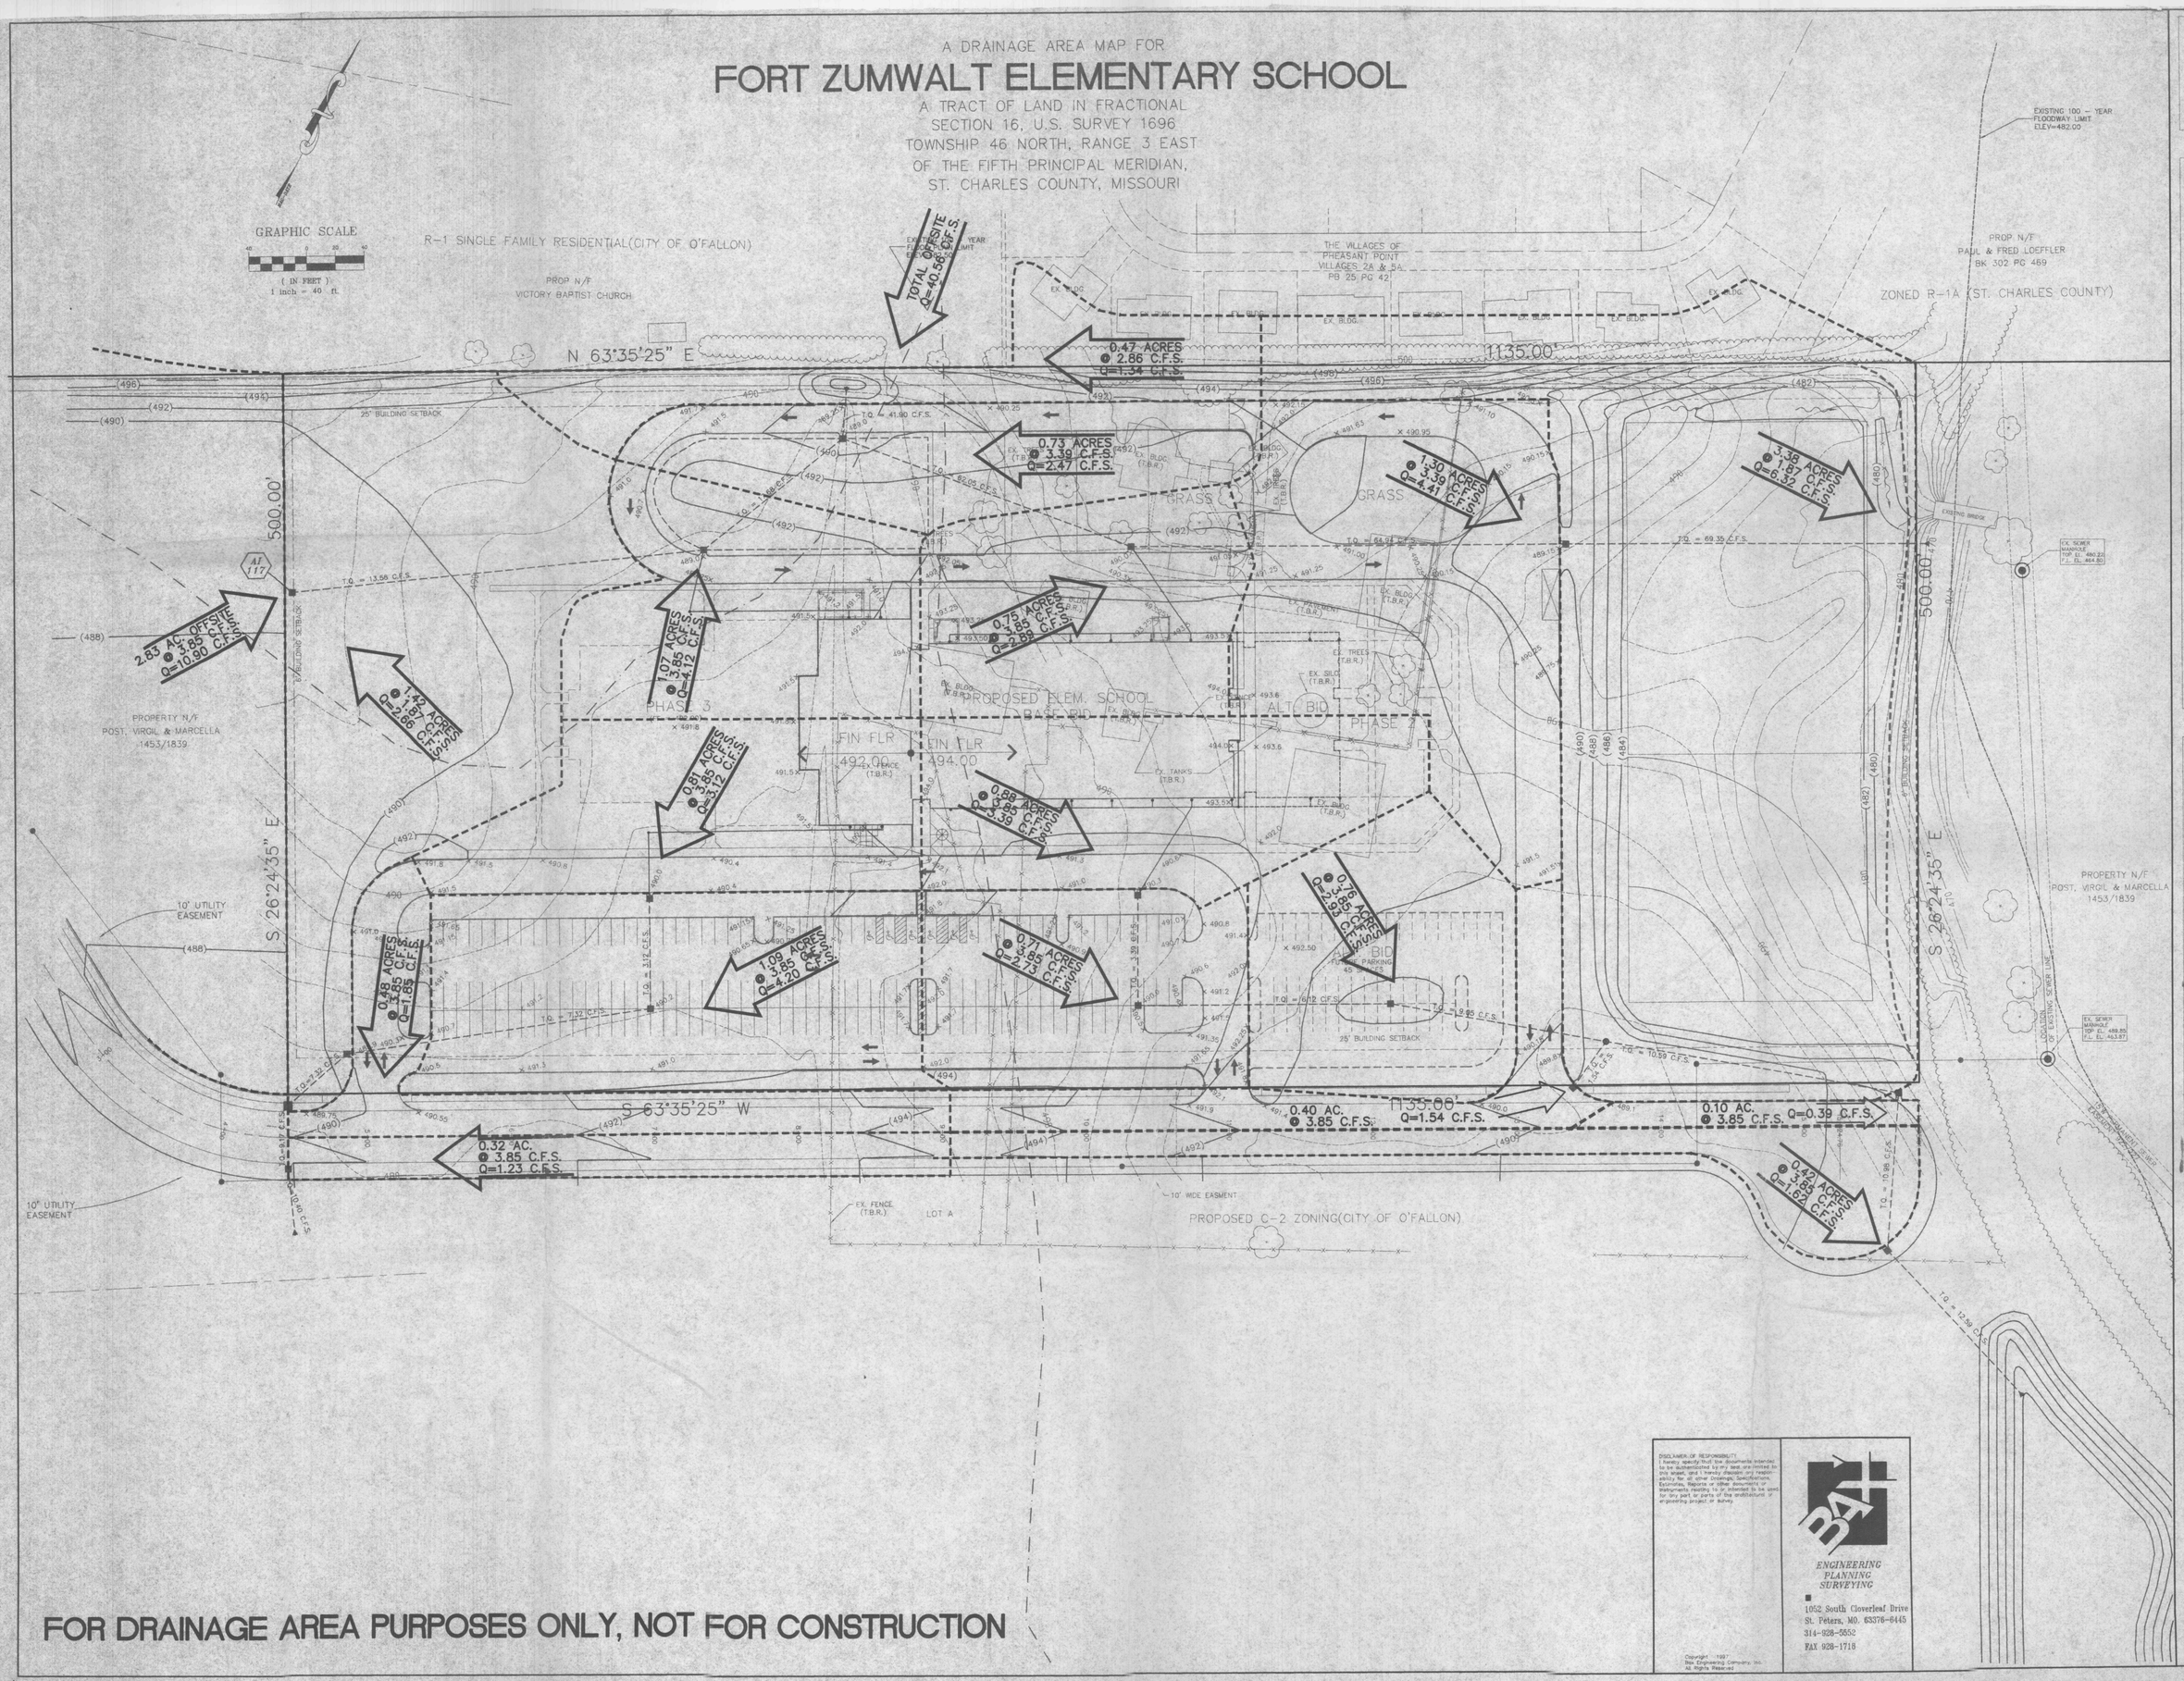

FOR DRAINAGE AREA PURPOSES ONLY, NOT FOR CONSTRUCTION

DISCLAIMER OF RESPONSIBILITY
I hereby specify that the documents intended to be authenticated by my seal are limited to this sheet, and I hereby disclaim any responsibility for all other drawings, specifications, Estimates, Reports or other documents or instruments relating to or intended to be used for any part or parts of the architectural or engineering project or survey.

Copyright 1997
Box Engineering Company, Inc.
All Rights Reserved

BAH
ENGINEERING
PLANNING
SURVEYING
1052 South Cloverleaf Drive
St. Peters, MO. 63376-6445
314-928-5552
FAX 928-1718

DMA Design
A Division of The DMA Corporation
architects engineers construction managers
202 Transit St. Charles, Missouri 63301

NEW HIGHWAY "K" ELEMENTARY SCHOOL
for
FORT ZUMWALT SCHOOL DISTRICT

ISSUED
11-14-97
BID PACKAGE No. 2

REVISIONS:
8/19/98
1/4/98

Proj. No. 970334
Date: 11-14-97
Plot: 11-17-97

C-4