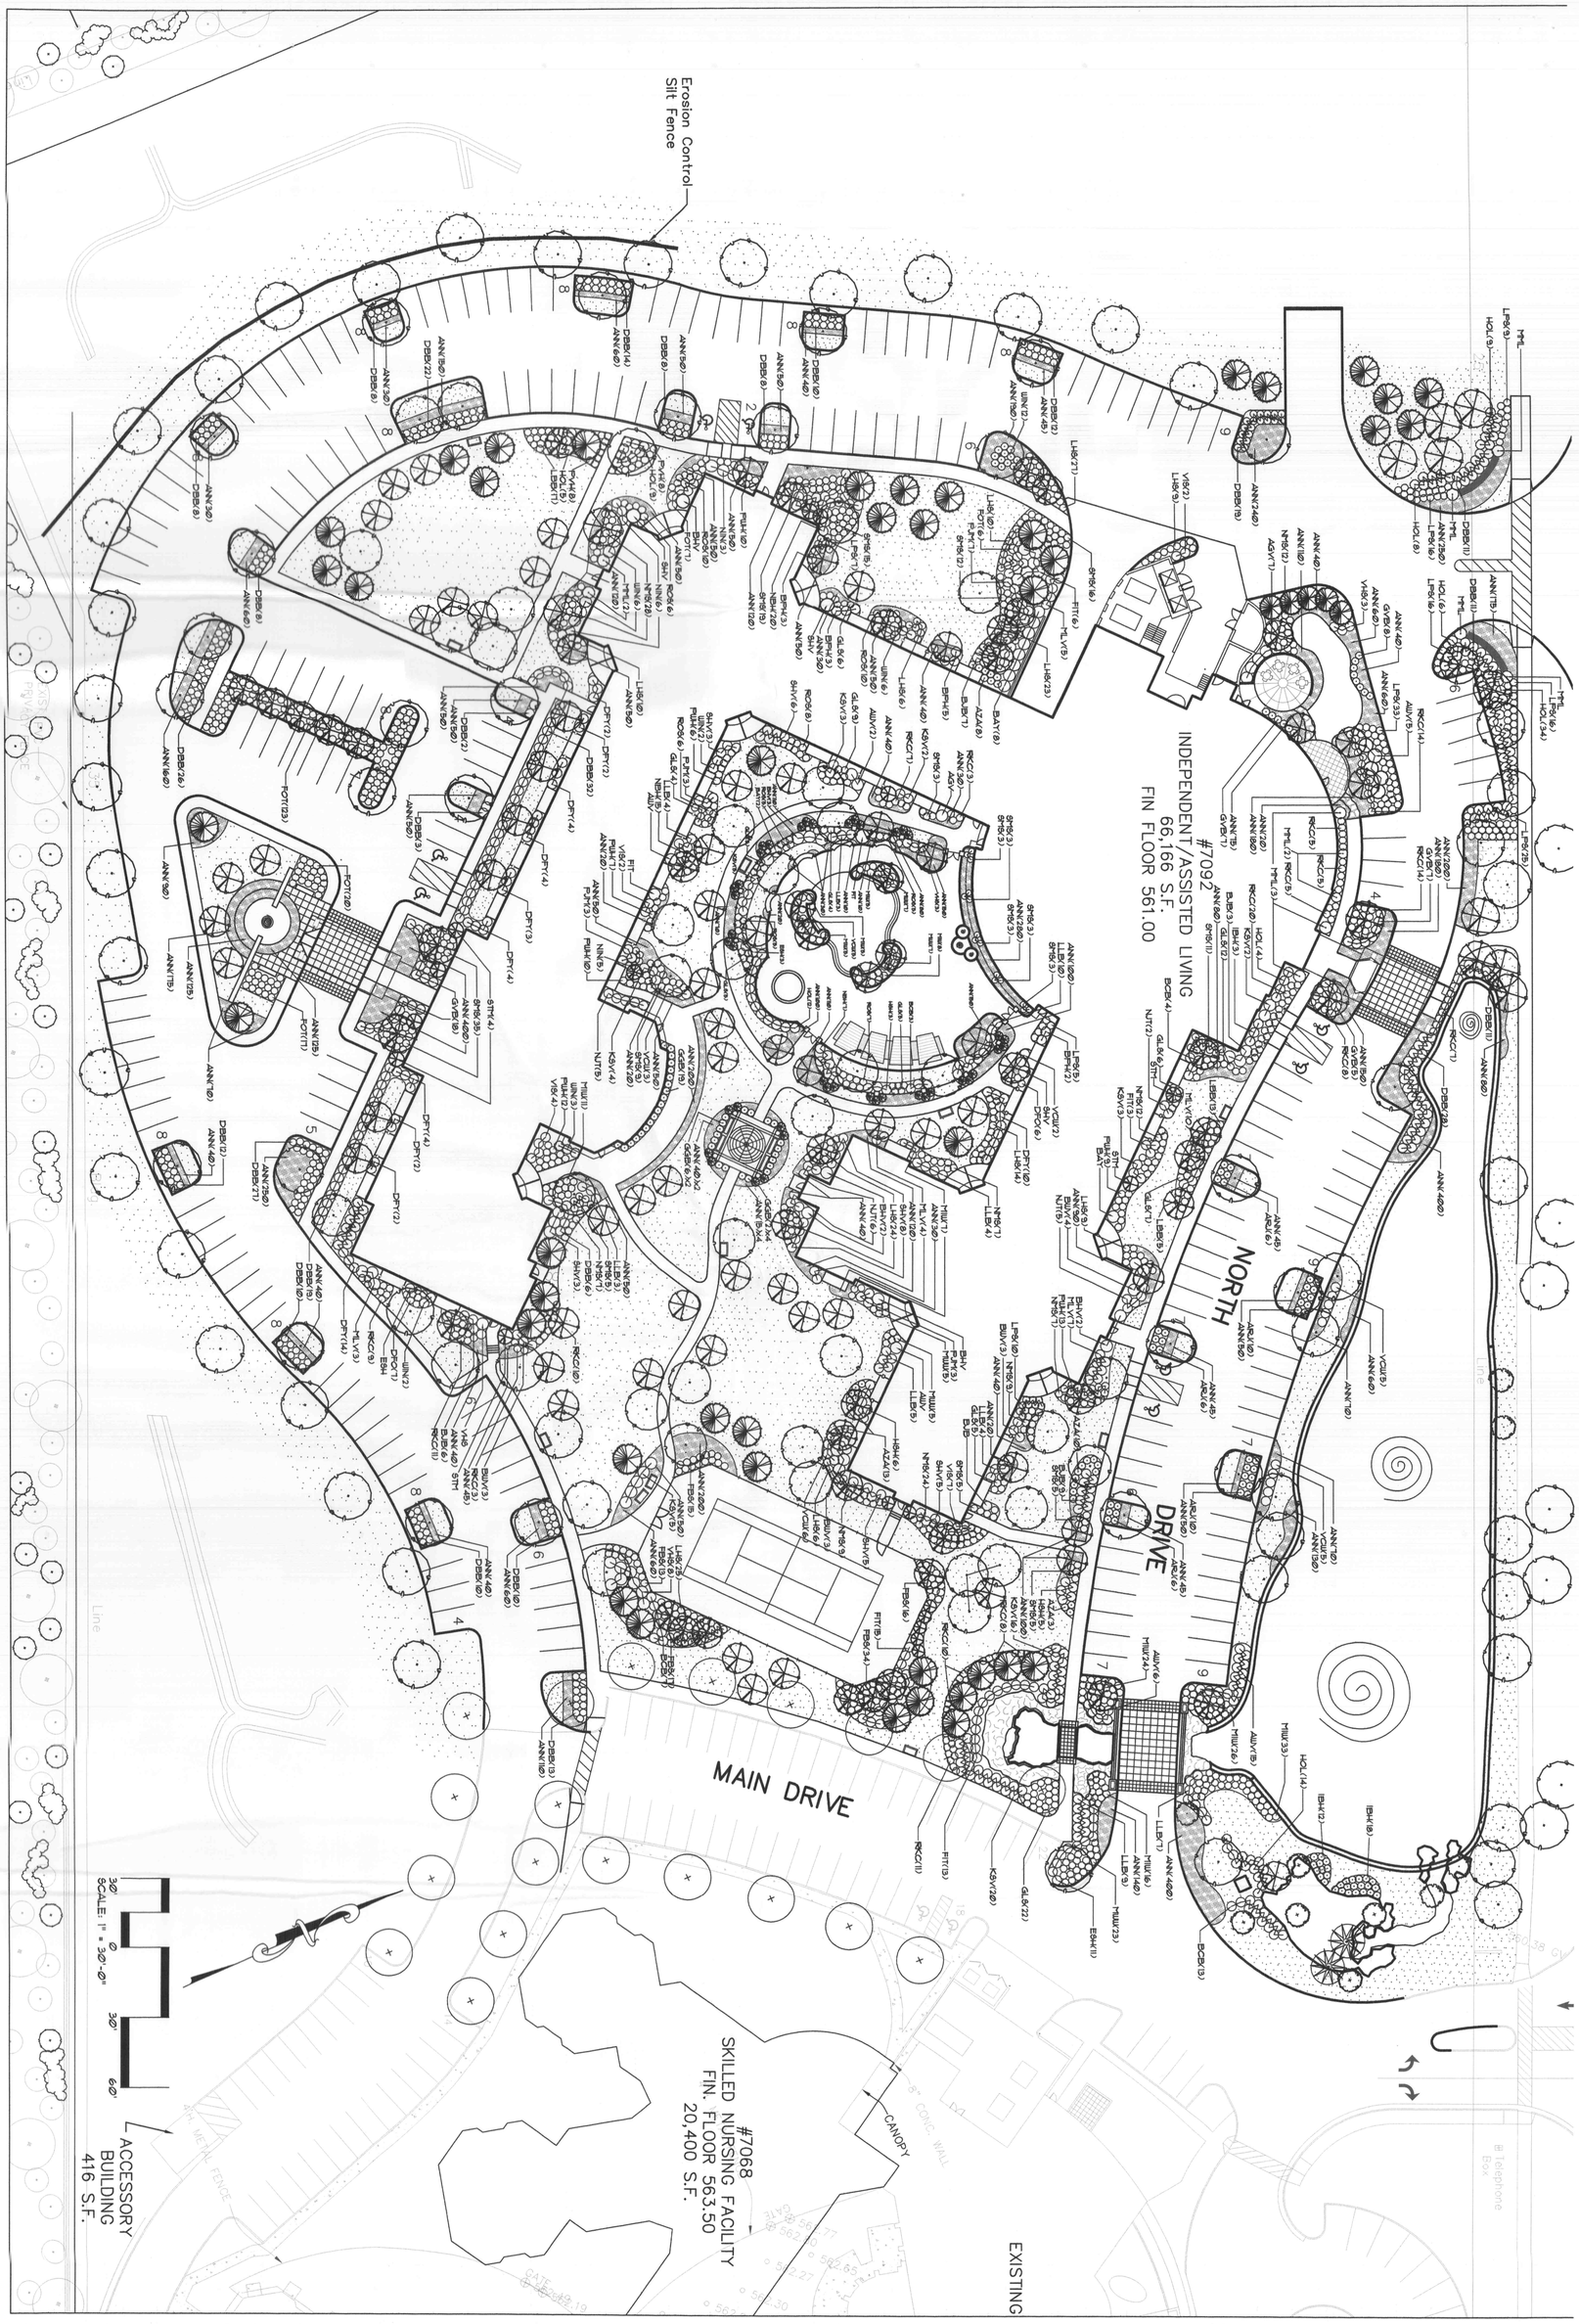

SHEET #:

L2 of 4

SHEET NAME:

Landscape Plan

Shrubs, Grasses & Groundcovers

DESIGN BY: APT
DRAWN BY: DPN
CHECKED BY: APT

ATA PROJ. # 20629
CADD FILE: 20629W1
DATE: 5-7-07

REVISION: 5-29-07
REVISION: 6-12-07
REVISION: 6-20-07

SEAL

STATE OF MISSOURI
AUSTIN P. TAO
NUMBER A-198
LANDSCAPE ARCHITECT

GARDEN VILLAS of O'FALLON

LUXURY RETIREMENT COMMUNITY

CITY OF O'FALLON
MISSOURI

Austin Tao & Associates, Inc

Landscape Architects & Planners
2101 Locust Street, 2nd Floor
Saint Louis, Missouri 63103
314 436-3999 fax: 314 436-9130