ISSUE	REMARKS/DATE
1	2023-09-28, INITIAL SUBMITTAL
2	2024-02-01, CITY COMMENTS
3	2024-04-17, CITY COMMENTS
4	2024-05-20, FOR APPROVAL

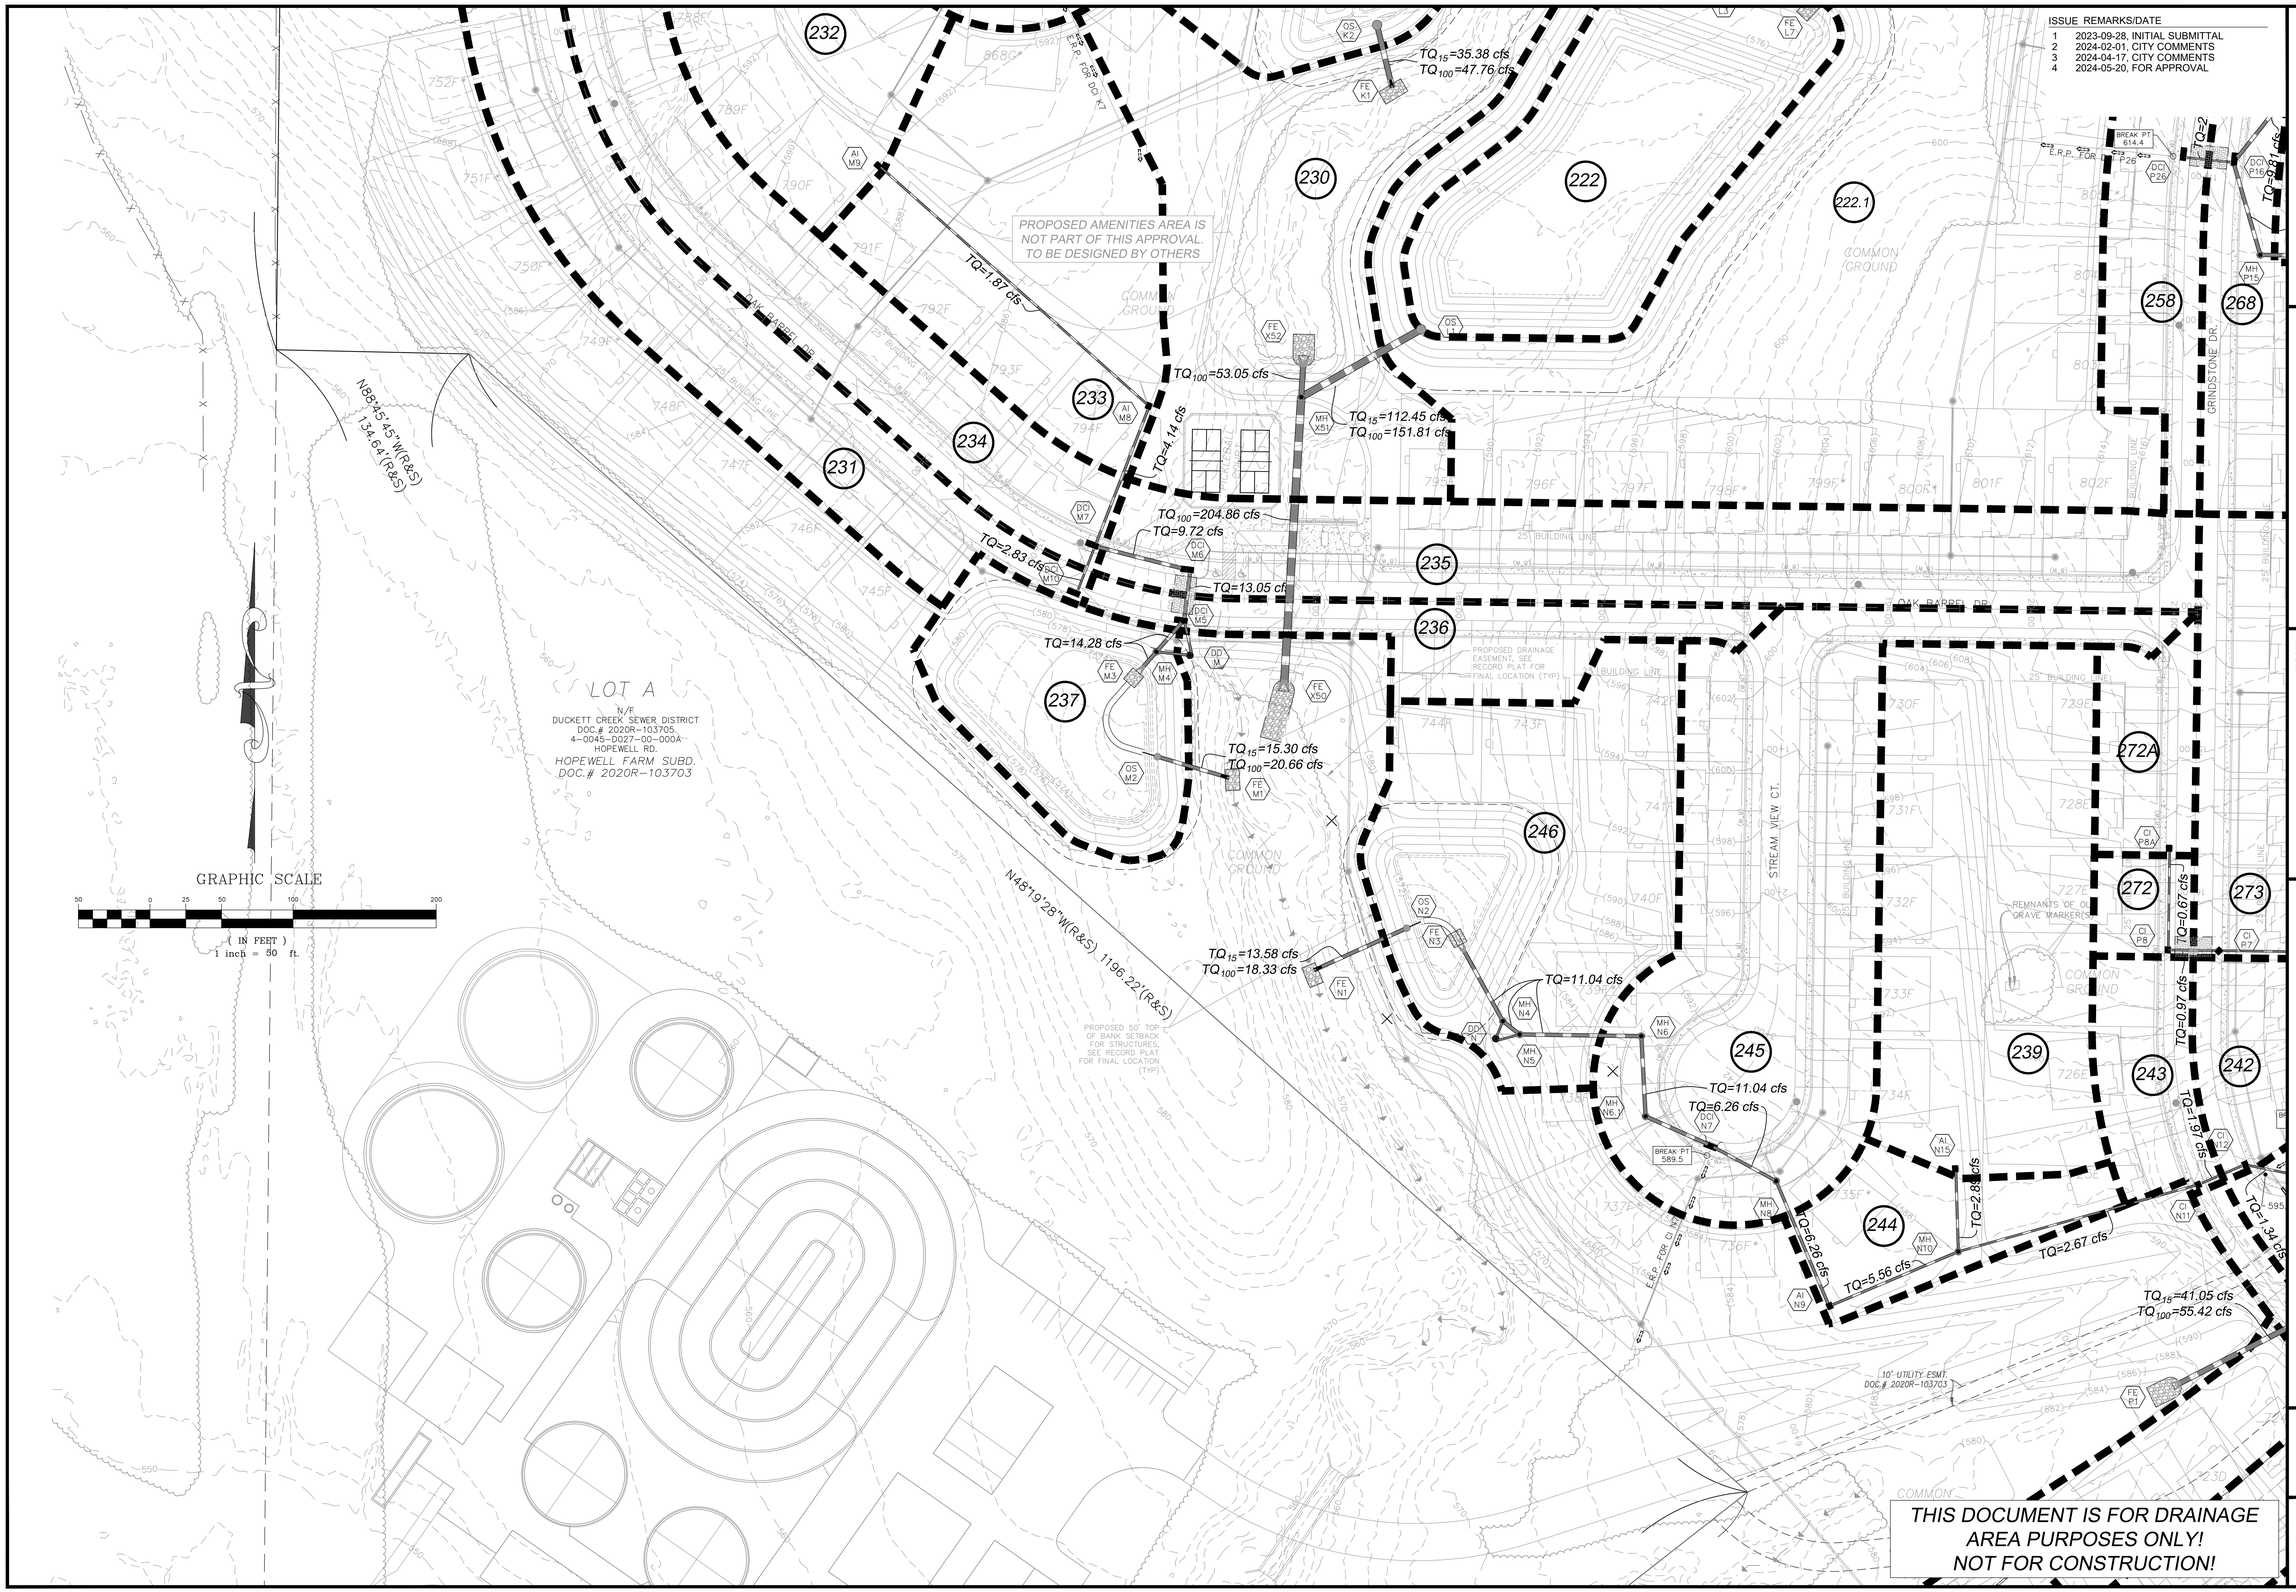

THIS DOCUMENT IS FOR DRAINAGE AREA PURPOSES ONLY! NOT FOR CONSTRUCTION!

PROJECT TITLE

HARVEST AT HOPEWELL

O'Fallon, Missouri

O'FALLON PHASE 1B

THE STERLING CO.
ENGINEERS & SURVEYORS
5055 New Baumgartner Road
St. Louis, Missouri 63129
Ph 314-487-0440 Fax 314-487-8944
www.sterling-eng-sur.com
Corporate Certificate of Authority #001348

Date: 05-20-2024
Michael G. Boerding
License No. MO E-28643
Professional Engineer

HARVEST HOPEWELL, LLC
5091 New Baumgartner Road
St. Louis, Missouri 63129

DRAINAGE AREA MAP

P+Z No.	21-004994
City No.	21-011444
Date:	05-20-2024
Job No.	20-09-327

Page No.

8.13

IMP

"FINAL PLAN" Approval Date: Dec. 16, 2021

Drawing name: V:\2009\327 Highway N Assemblage\Drawings\Engineering\Improvements\8327 IMP (FOR PRINTING).dwg Plotted on: May 20, 2024 - 1:04pm Plotted by: jluebkenhaus