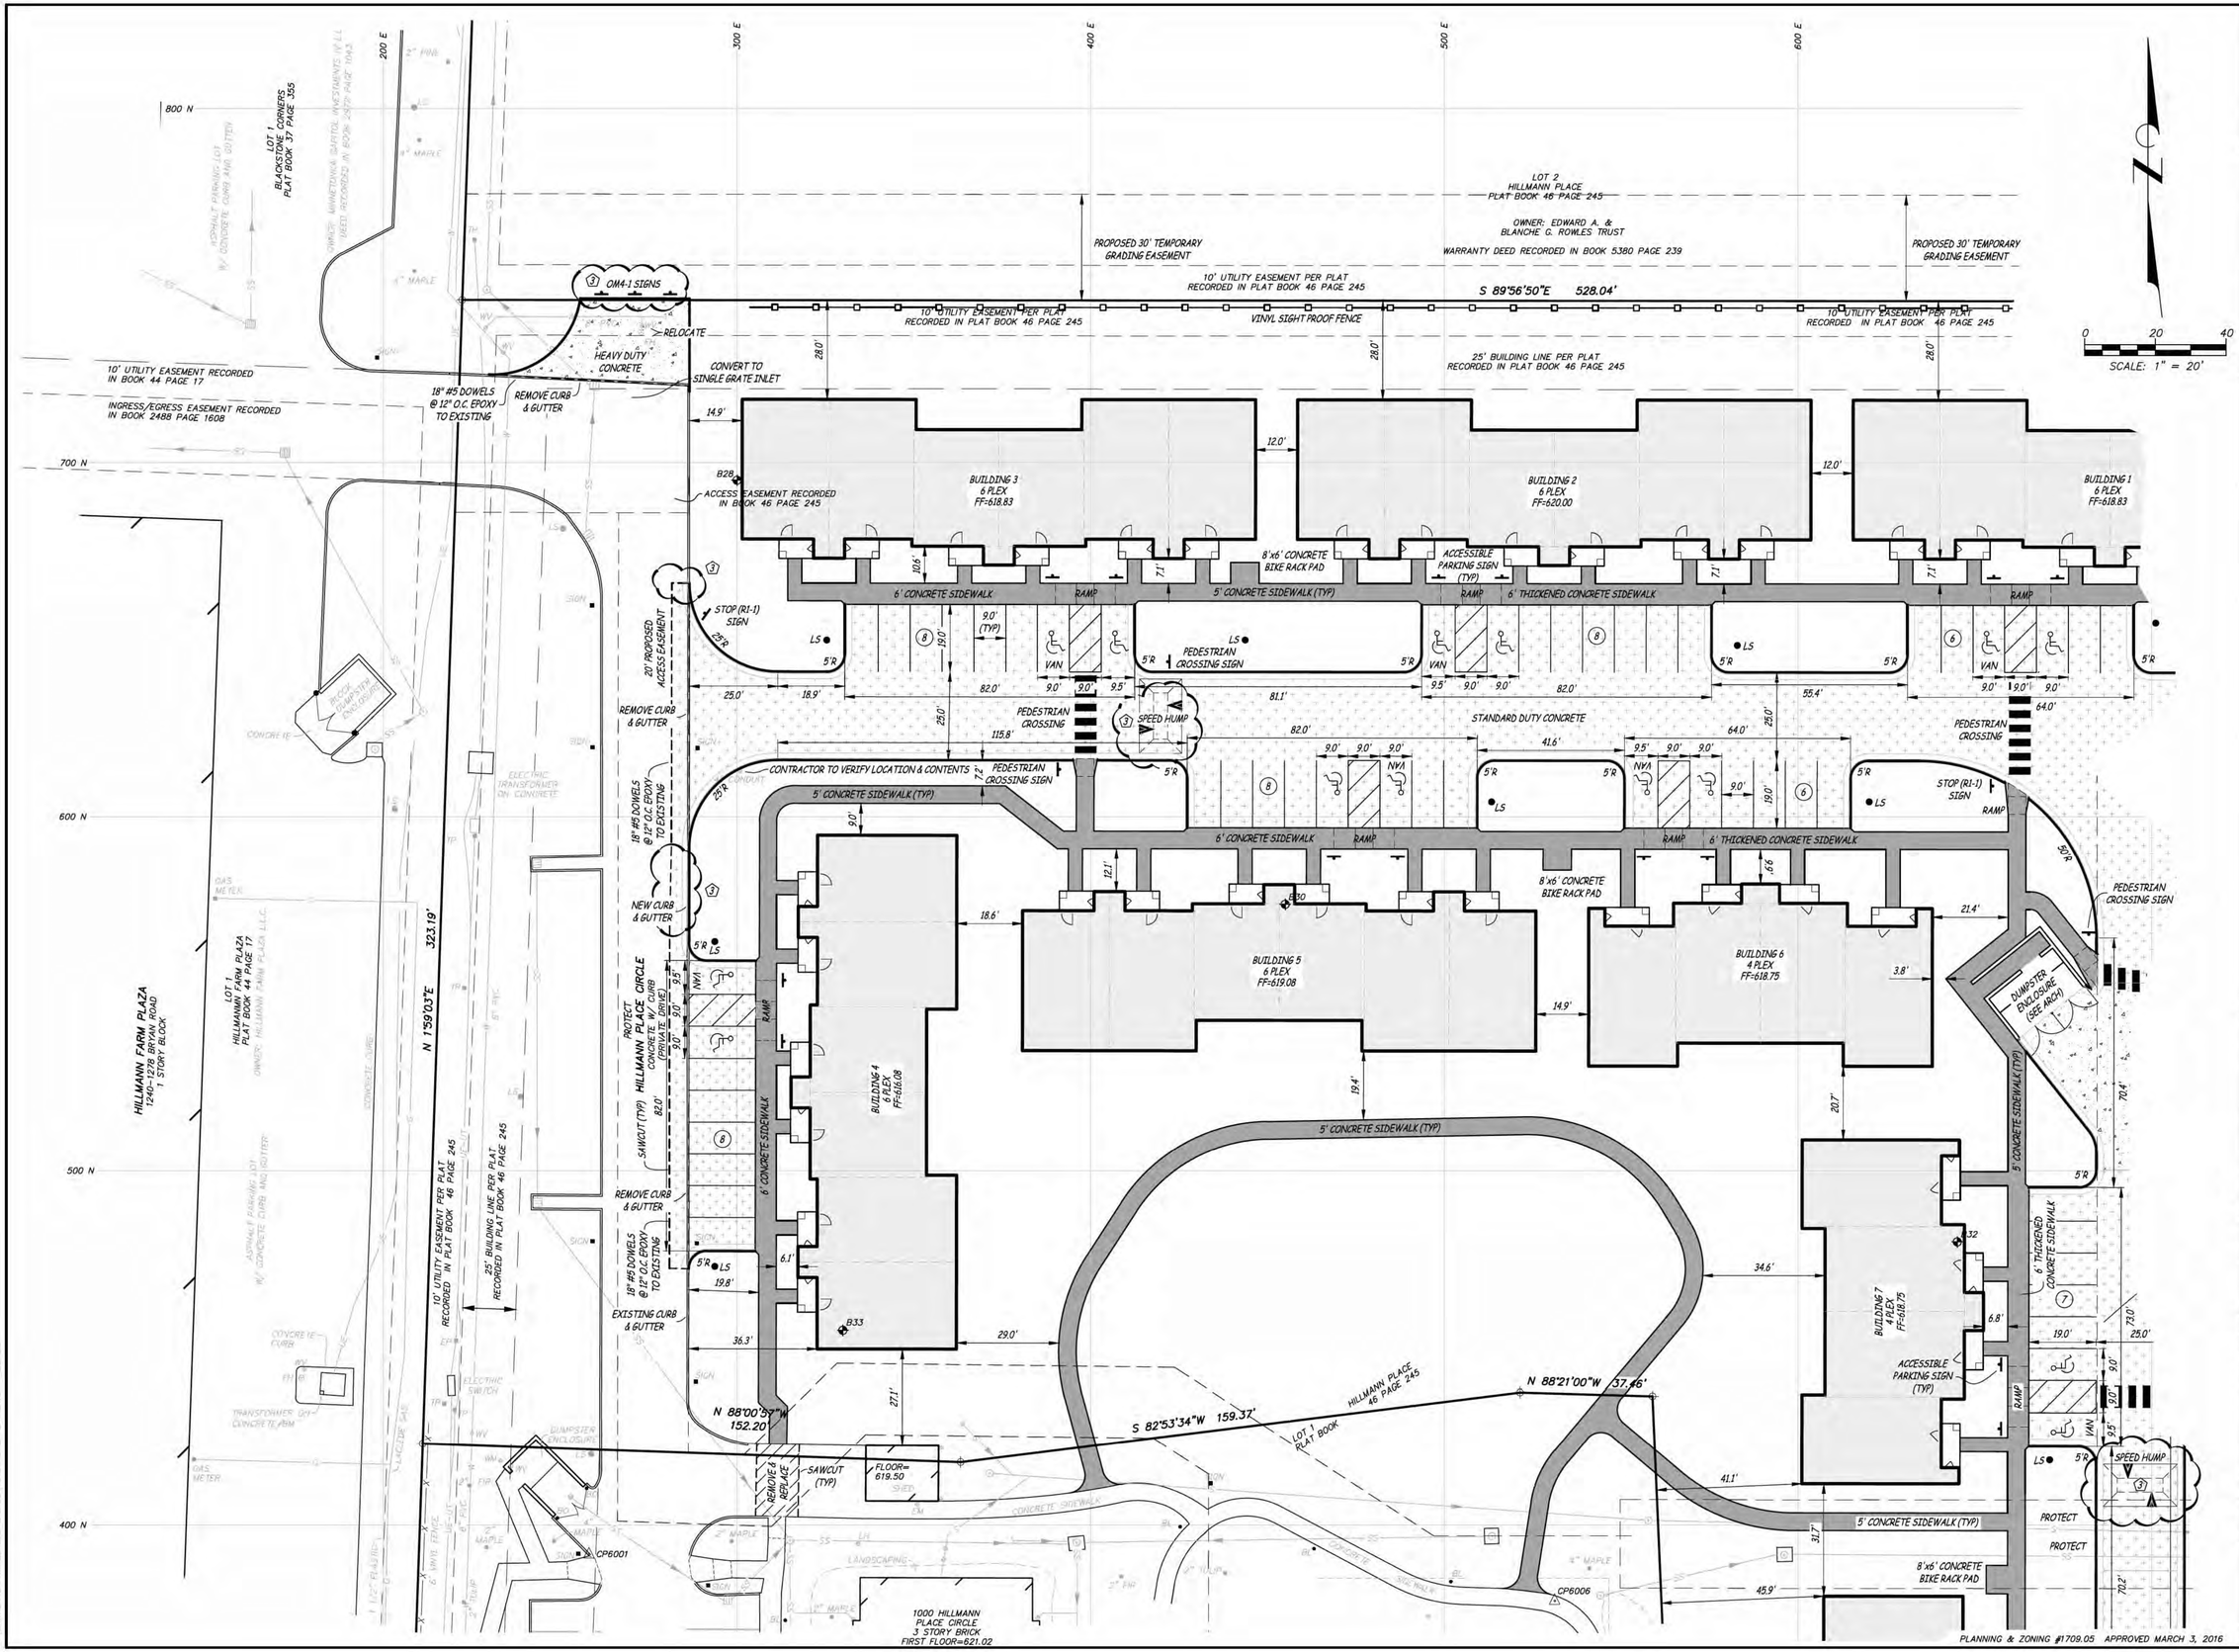

ENGINEERING SURVEYS AND SERVICES Est. 1954

Engineering Surveys and Services
Consulting Engineers, Scientists, and Land Surveyors
Analytical and Material Laboratories
1113 Fay Street, Columbia, Missouri 65201
573-449-2646 | www.ess-inc.com
Other Offices:
Jefferson City, Missouri - Sedalia, Missouri
Missouri Engineering Corporation # 2004005018

HILLMANN PLACE - PHASE II

O'FALLON, ST. CHARLES COUNTY, MISSOURI

7/26/2016

STATE OF MISSOURI
MATTHEW AARON KRIETE
NUMBER PE-2007002811
PROFESSIONAL ENGINEER

MATTHEW A. KRIETE
PROFESSIONAL ENGINEER
PE-2007002811

THIS DOCUMENT WAS INTENDED TO BE DIGITALLY SIGNED. IF SIGNATURE AND VALIDATION ARE NOT PRESENT THIS MEDIA SHOULD NOT BE CONSIDERED A CERTIFIED DOCUMENT.

Date
MARCH 25, 2016

Revised
2 MAY 12, 2016
3 JULY 26, 2016

Design: RMJ Drawn: MJS

SITE PLAN

Sheet
C2.01

ES&S PROJECT NO. 13189