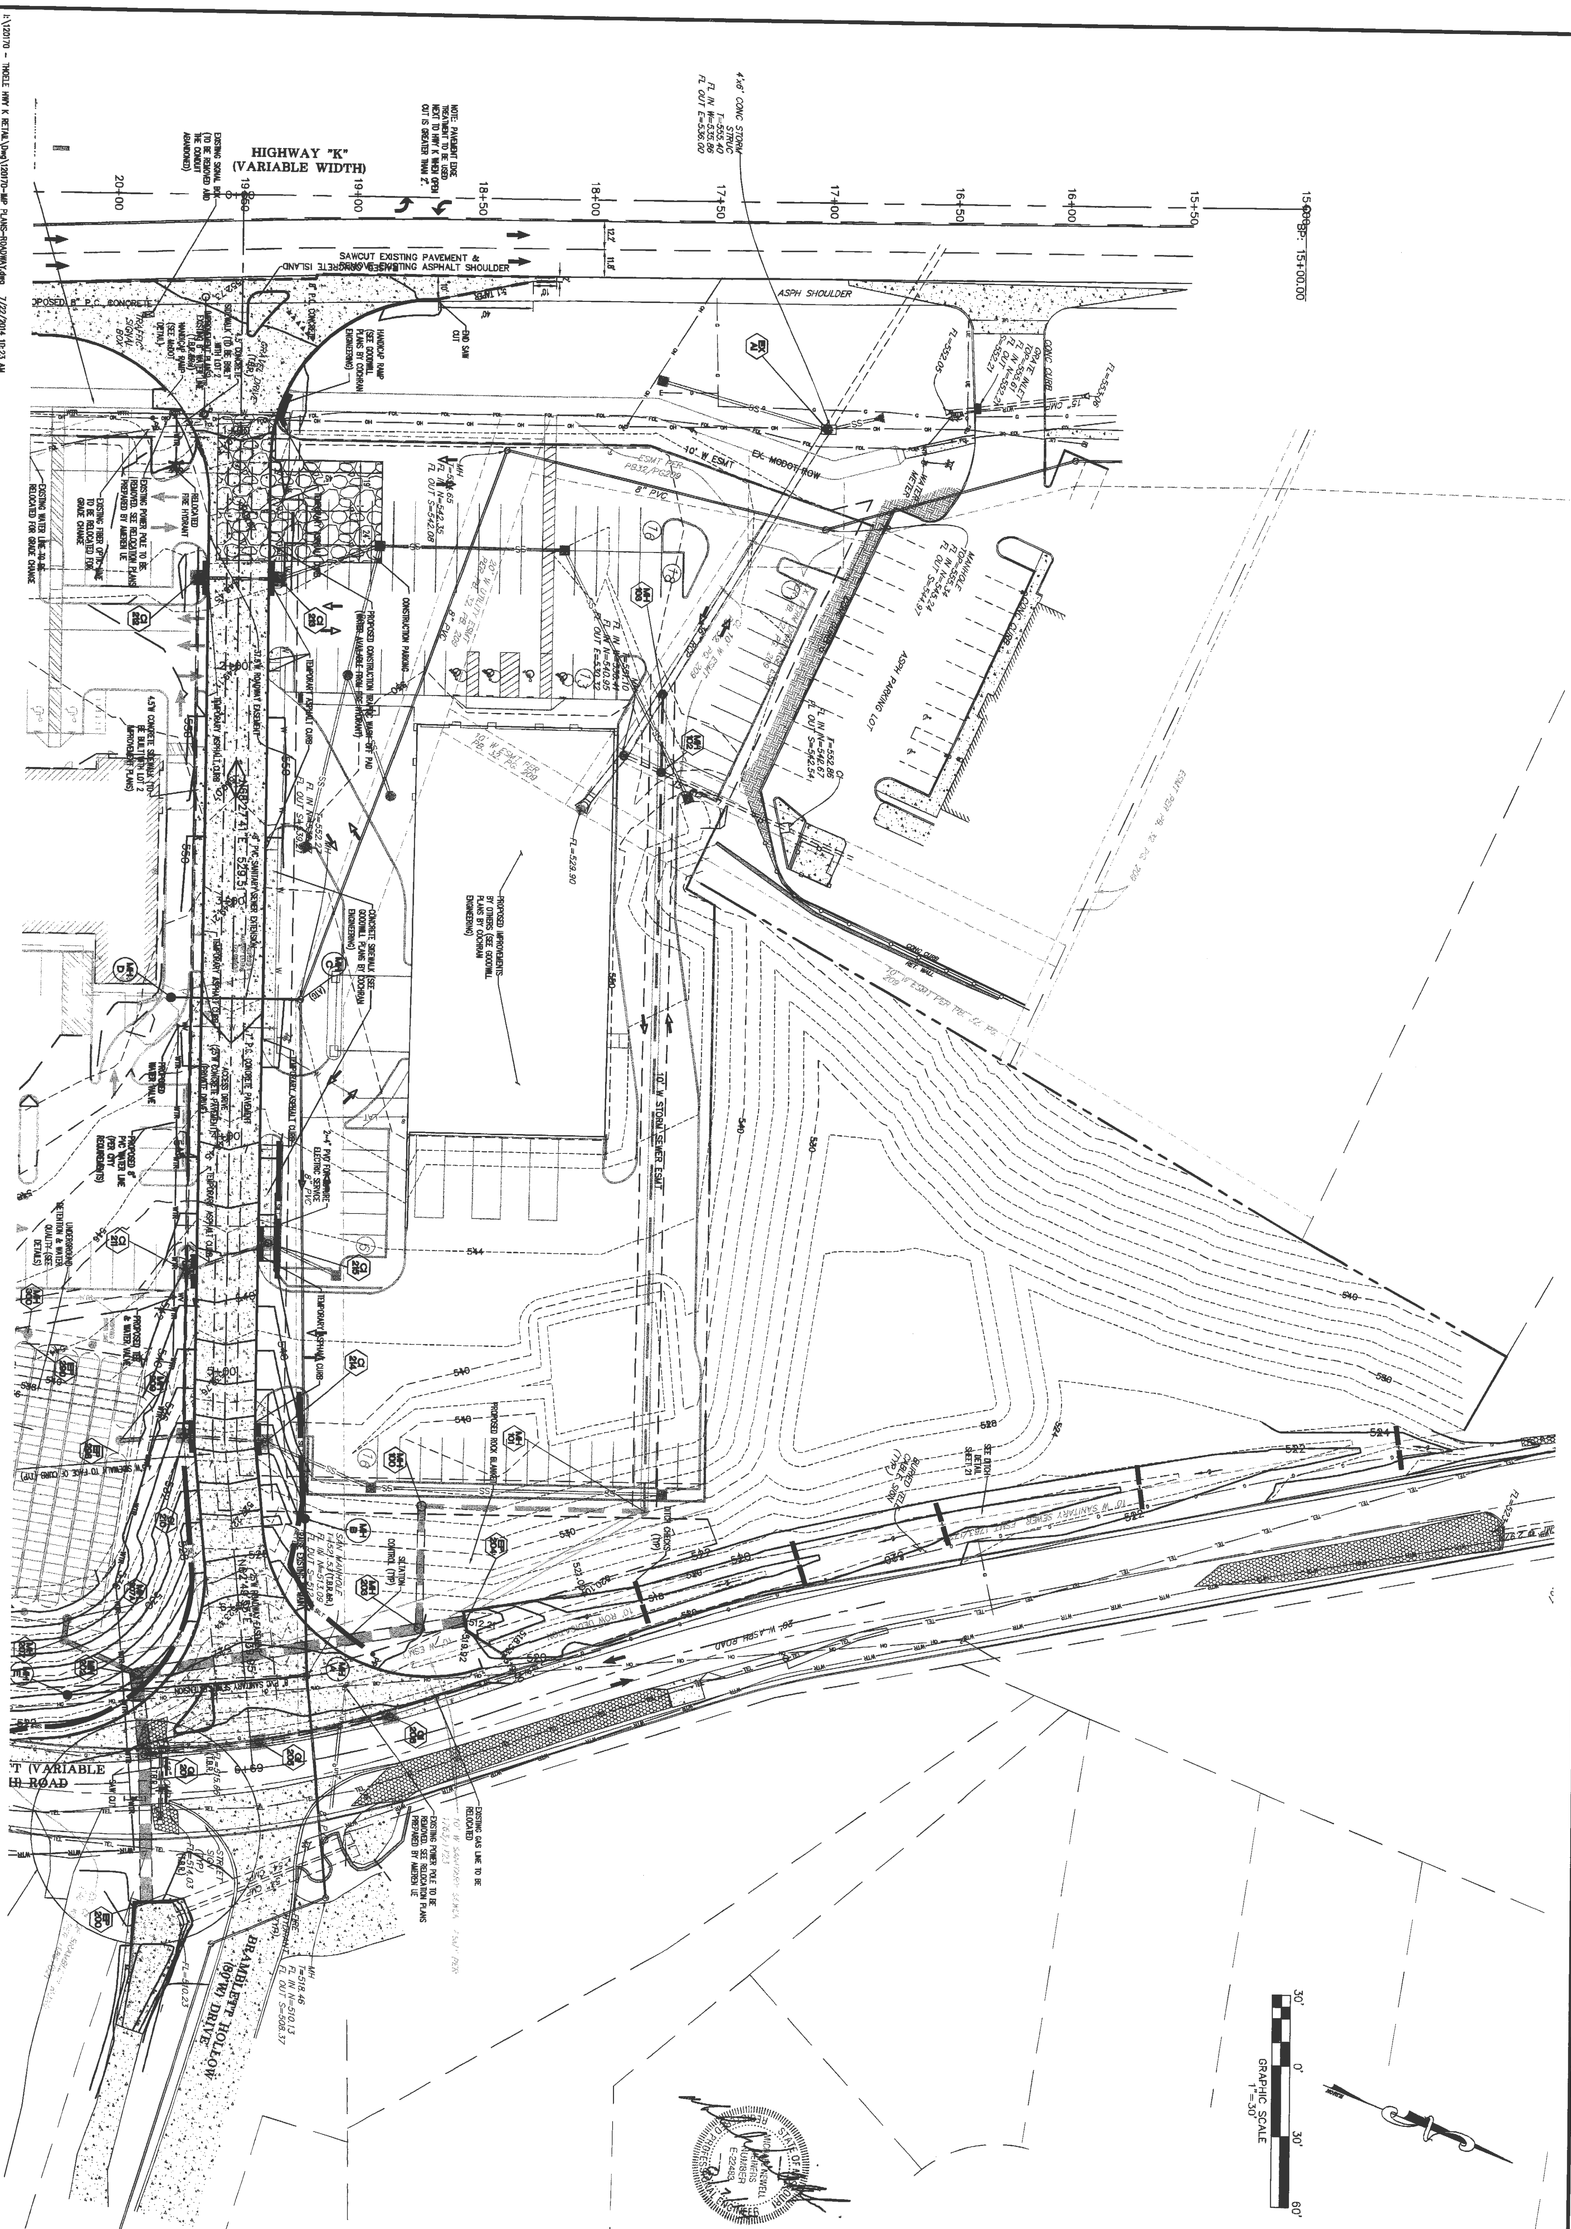

Page No.
4A

City No.

P+Z No. 18-12.05
Approval Date: May 2, 2013

Developer / Owner Information

K PROPERTIES HOLDINGS, LLC
1704 NORTH FOURTH STREET
ST. CHARLES, MO 63301
CONTACT: MIKE THOELE
(314) 220-1205

GRADING & EROSION CONTROL PLAN

ENGINEER SIGNATURE BLOCK

ST. CHARLES ENGINEERING & SURVEYING, INC.
801 S. FIFTH STREET, SUITE 202
ST. CHARLES, MO 63301
TEL: (636) 947-0607
FAX: (636) 947-2448

HIGHWAY "K" RETAIL
– ACCESS DRIVE