H:\CAD\22400-22499\22450\ImpPlans\22450 - C14 Street Profiles.dgn : Master Model 3/7/2022 2:46:48 PM Plotted by: jeatkins Plot Scale: 50.000100 ' / in. Plot Driver: Volz15 PDF.pltcfg Pen Table: Volz15 PDF.tbl

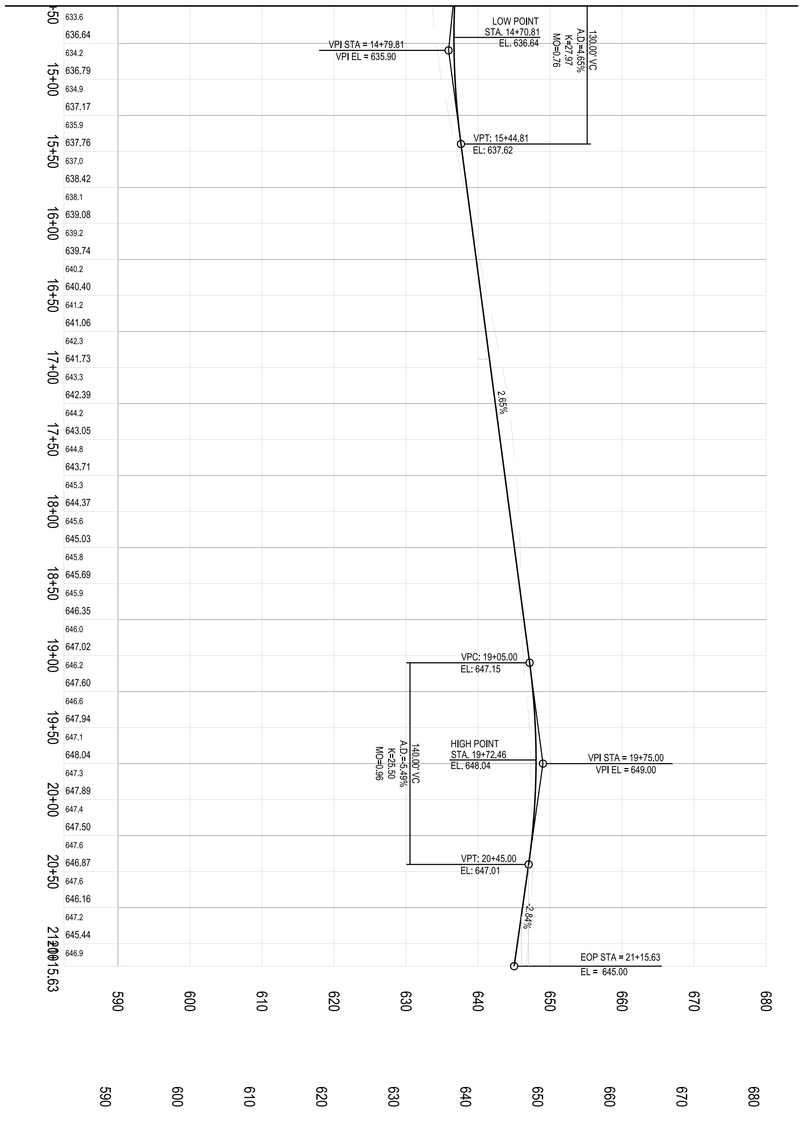

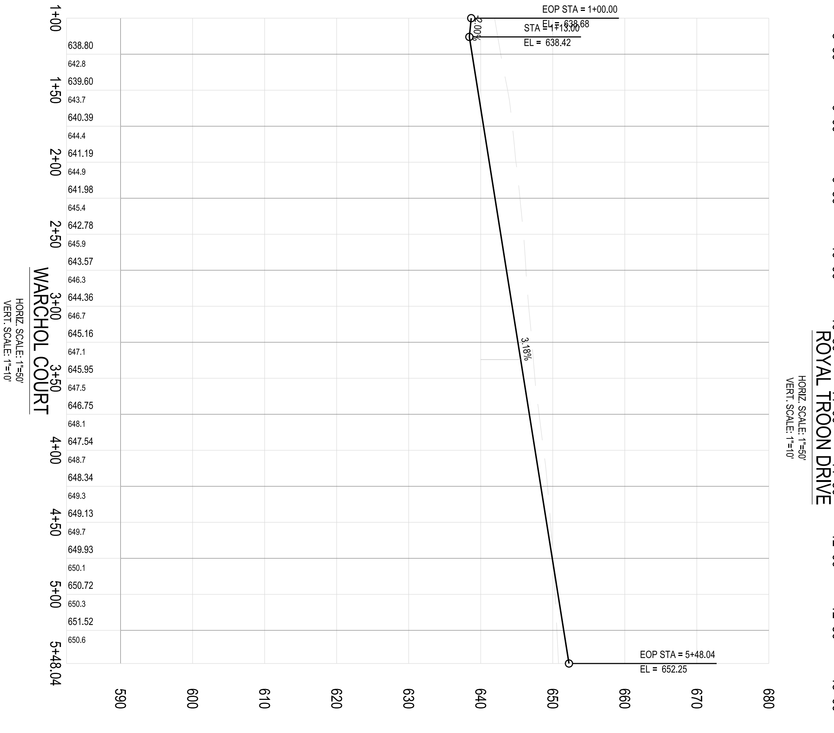

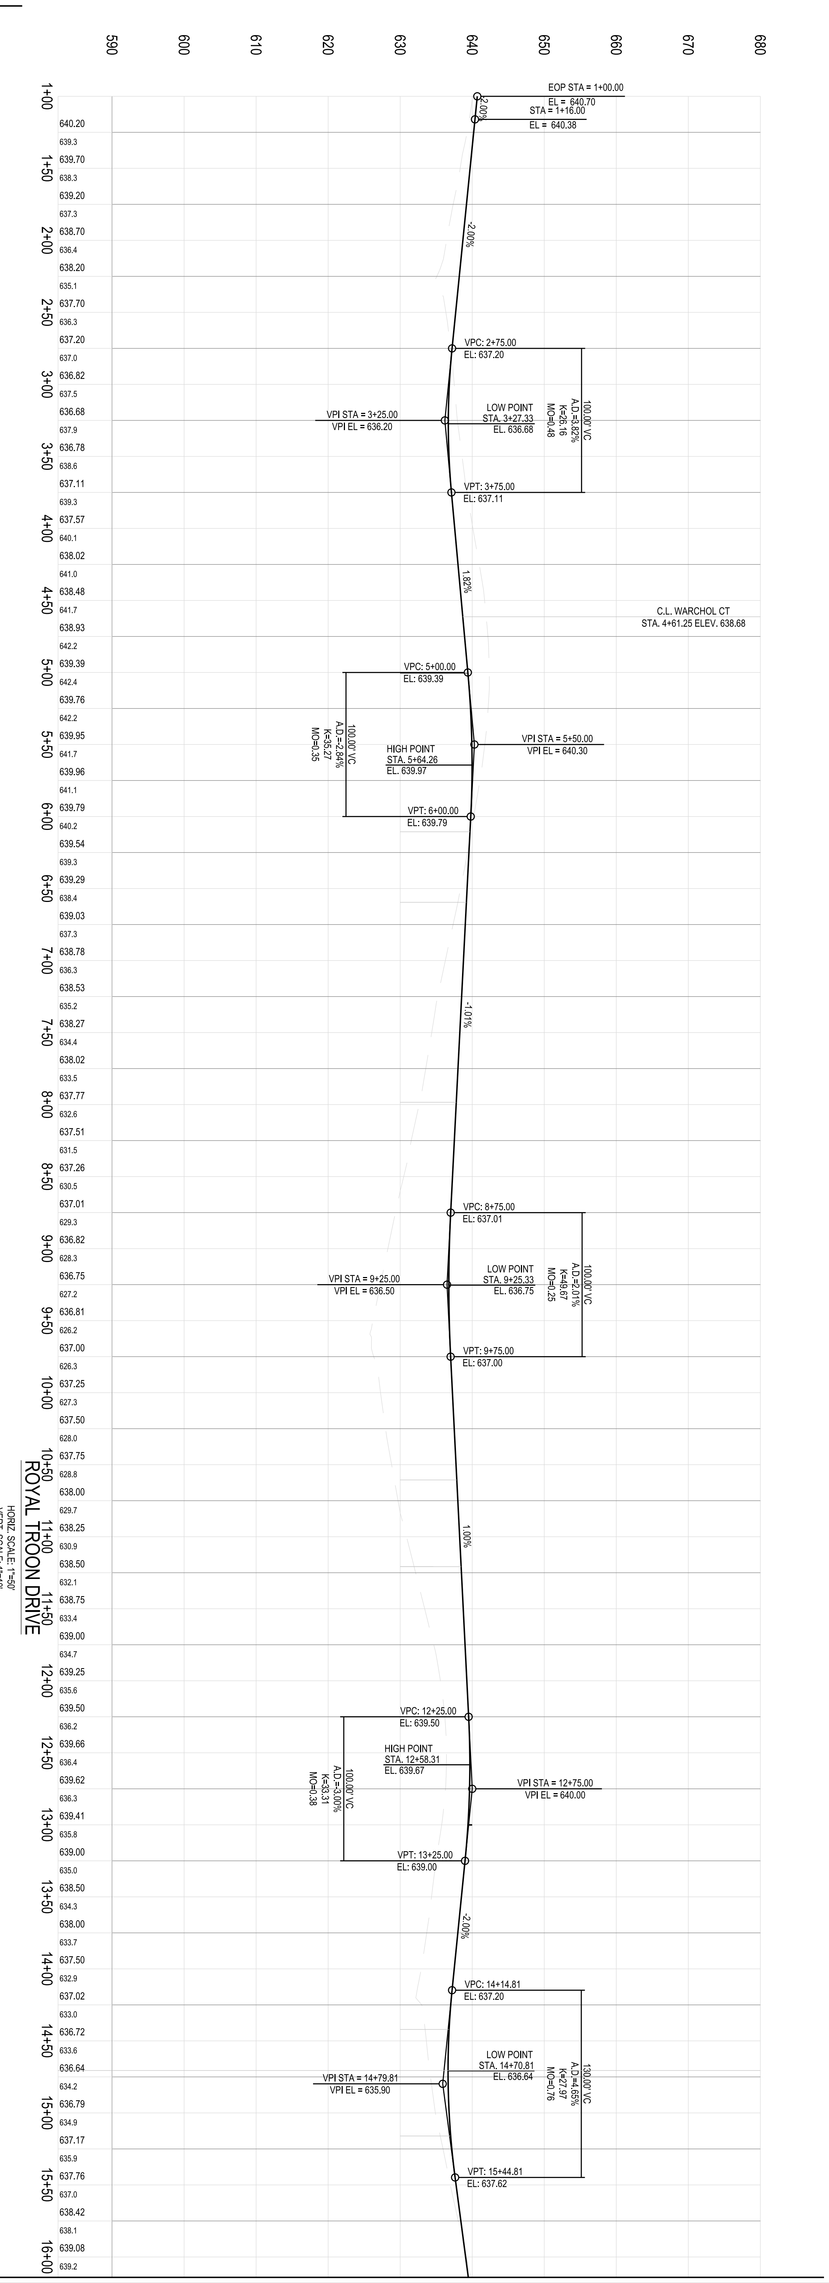

STREET PROFILES

01/20/2022

C14

1575 BRYAN RD.

Project # 22450

PHASE 3

INVERNESS

TIMOTHY J. MEYER
Professional Engineer
NO. E-24645

TIMOTHY JOHN MEYER
NUMBER E-24645
STATE OF MISSOURI
03/07/2022

VOLZ Incorporated
ENGINEERS
LAND PLANNING
LAND SURVEYING
TRANSPORTATION
CONST. MANAGEMENT
10849 Indian Head Ind'l. Blvd.
St. Louis, Missouri 63132
314.426.6212 Main
314.890.1250 Fax
www.volzinc.com
Authority #203

McKELVEY HOMES
Building A Tradition Of Excellence Since 1898
218 CHESTERFIELD TOWNE CENTRE
CHESTERFIELD, MISSOURI 63005
(636) 530-6900