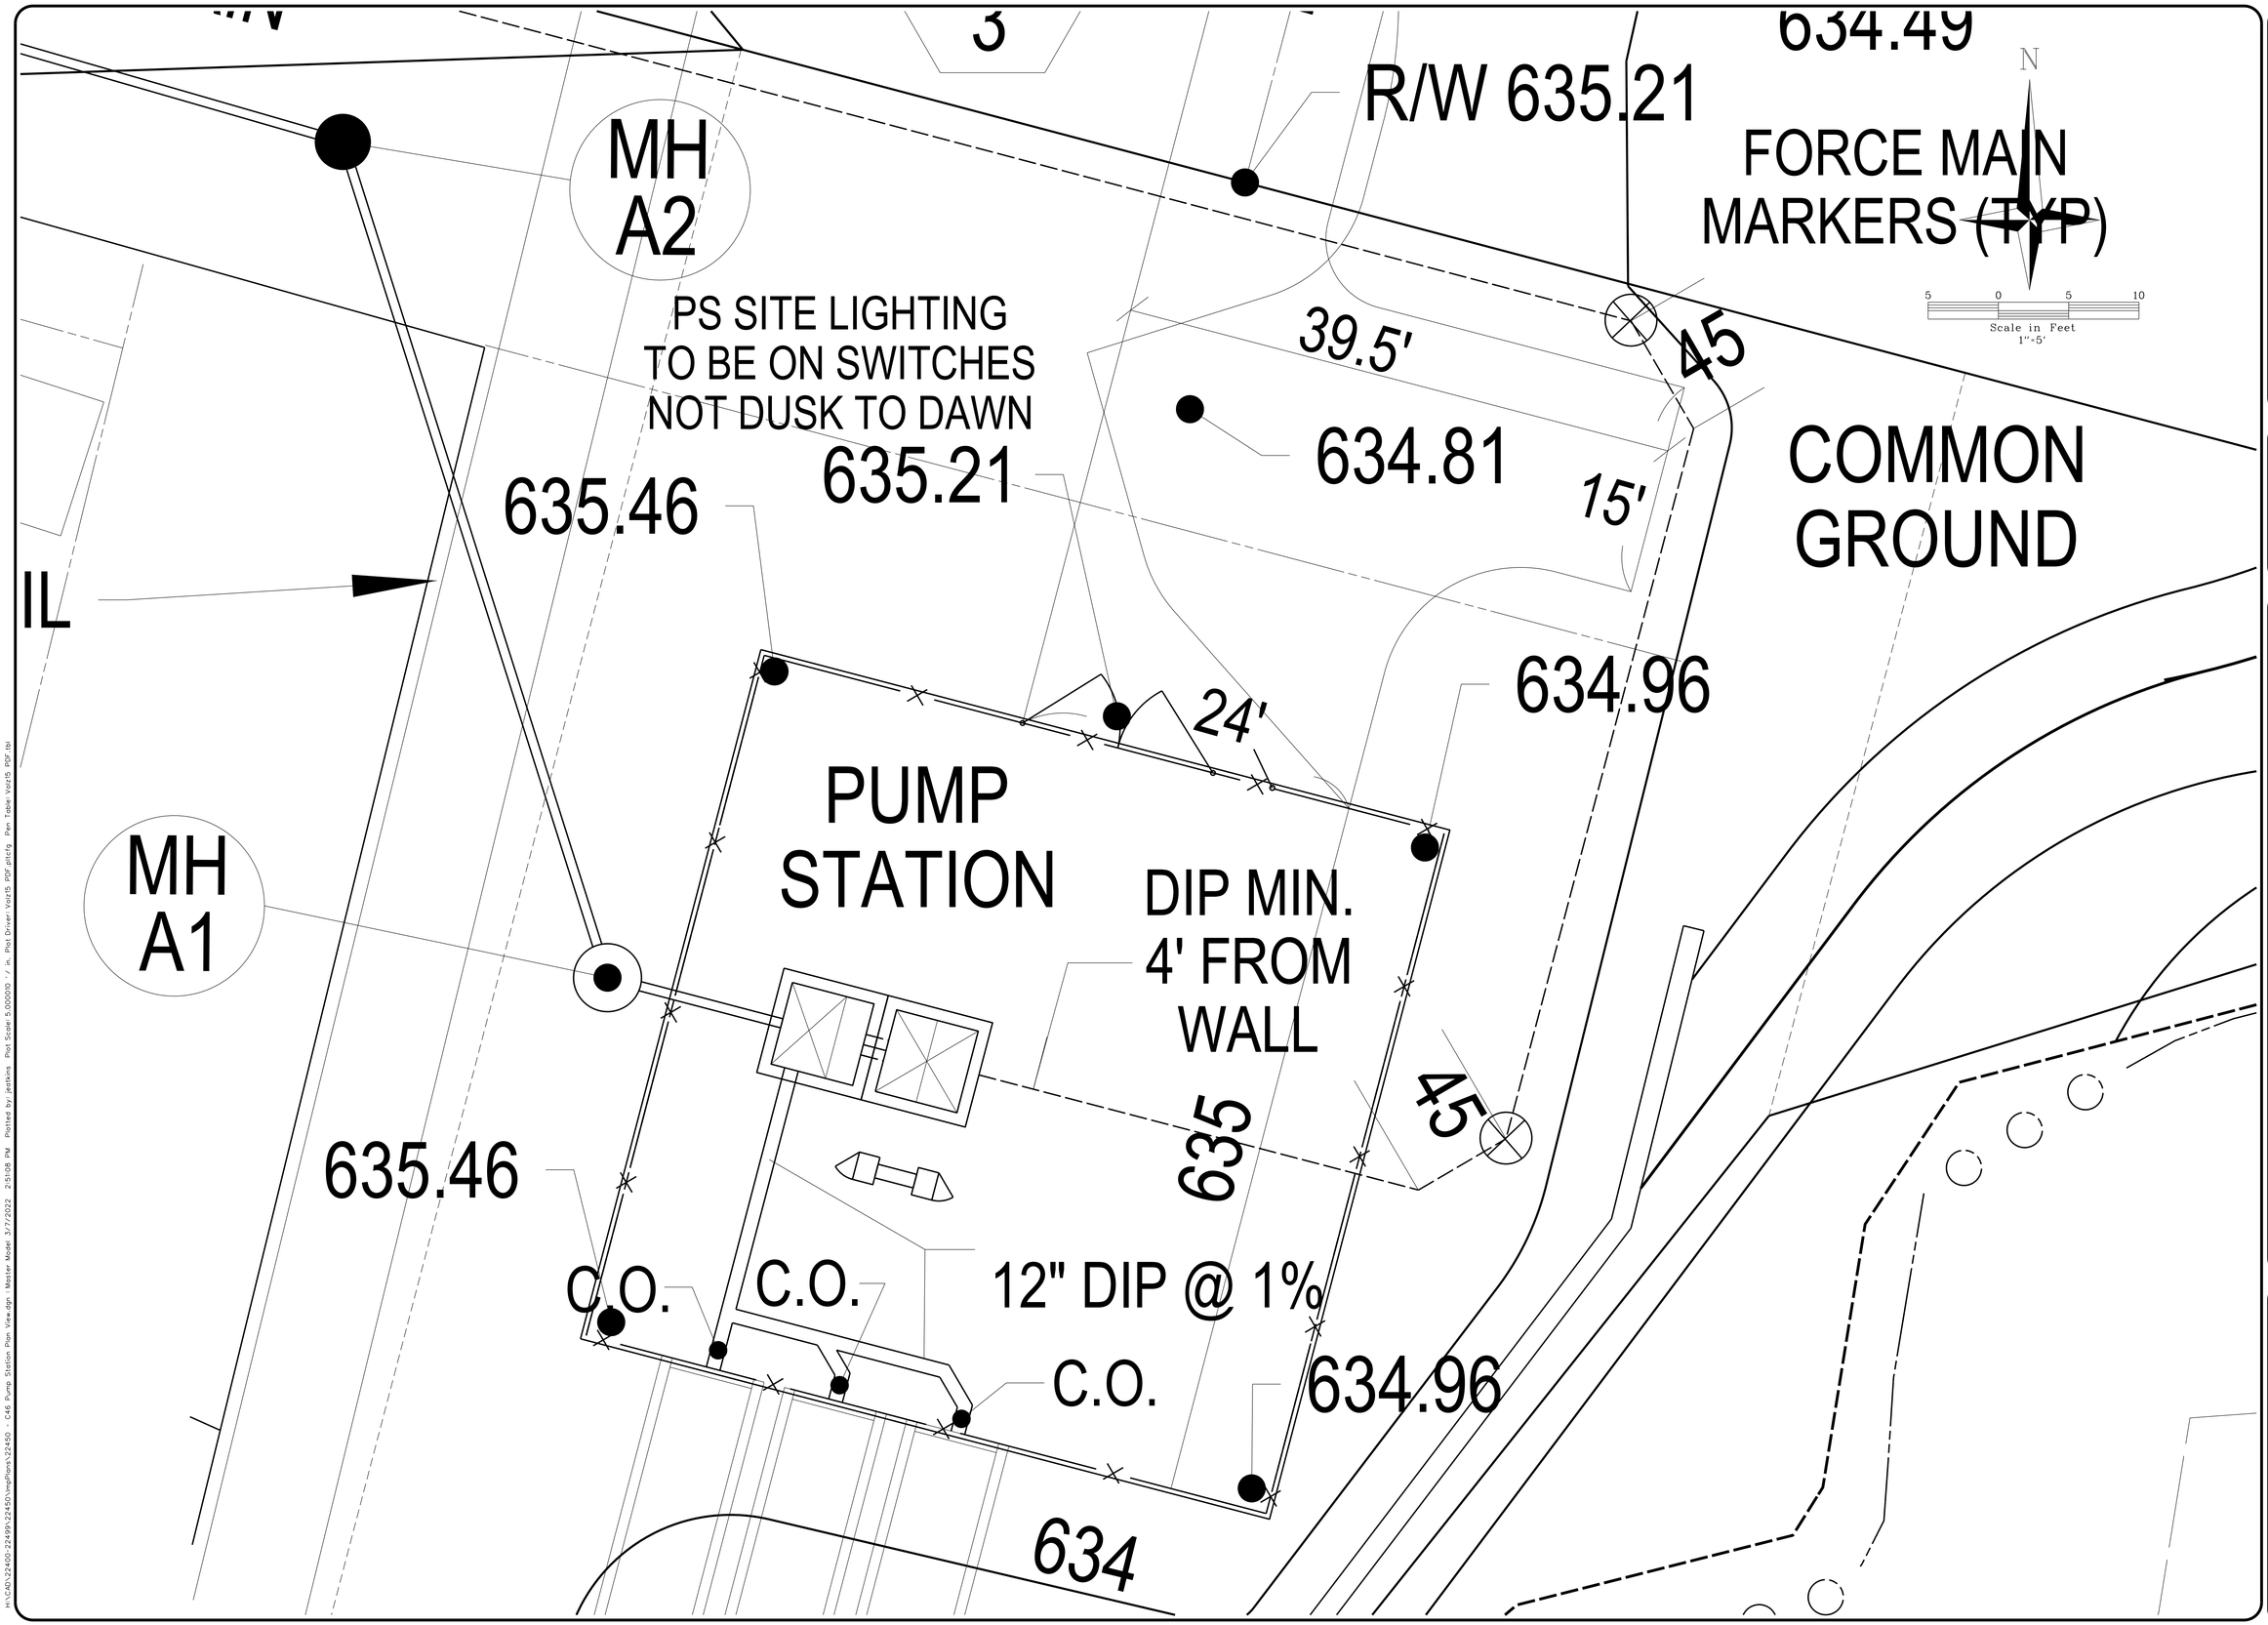

McKELVEY HOMES
Building on Missouri's Economical Since 1936
218 CHESTERFIELD TOWNE CENTRE
CHESTERFIELD, MISSOURI 63005
(636) 3304690

VOLZ Incorporated
ENGINEERS
LAND PLANNING
LAND SURVEYING
TRANSPORTATION
CONST. MANAGEMENT
1816 Industrial Court, Suite 100
St. Louis, Missouri 63132
314.426.6212 Main
314.890.1250 Fax
www.volzinc.com
Certificate of Authority #203

STATE OF MISSOURI
03/07/2022
TIMOTHY JOHN MEYER
NUMBER
E-24665
TIMOTHY J MEYER
Professional Engineer
MO E-24665

INVERNESS

PUMP STATION - PLAN VIEW

1575 BRYAN RD.

PHASE 3

Project # 22450

01/20/2022

C46

H:\C4D\22400-22499\22450\Plan Views\Pump Station Plan View.dgn - Master Model: 3/7/2022 - 2:51:08 PM - Plotted by: jsehlke - Plot Scale: 5.000000 ' / in. - Plot Driver: Volz15_PDF.pltcfg - Pen Table: Volz15_PDF.tbl