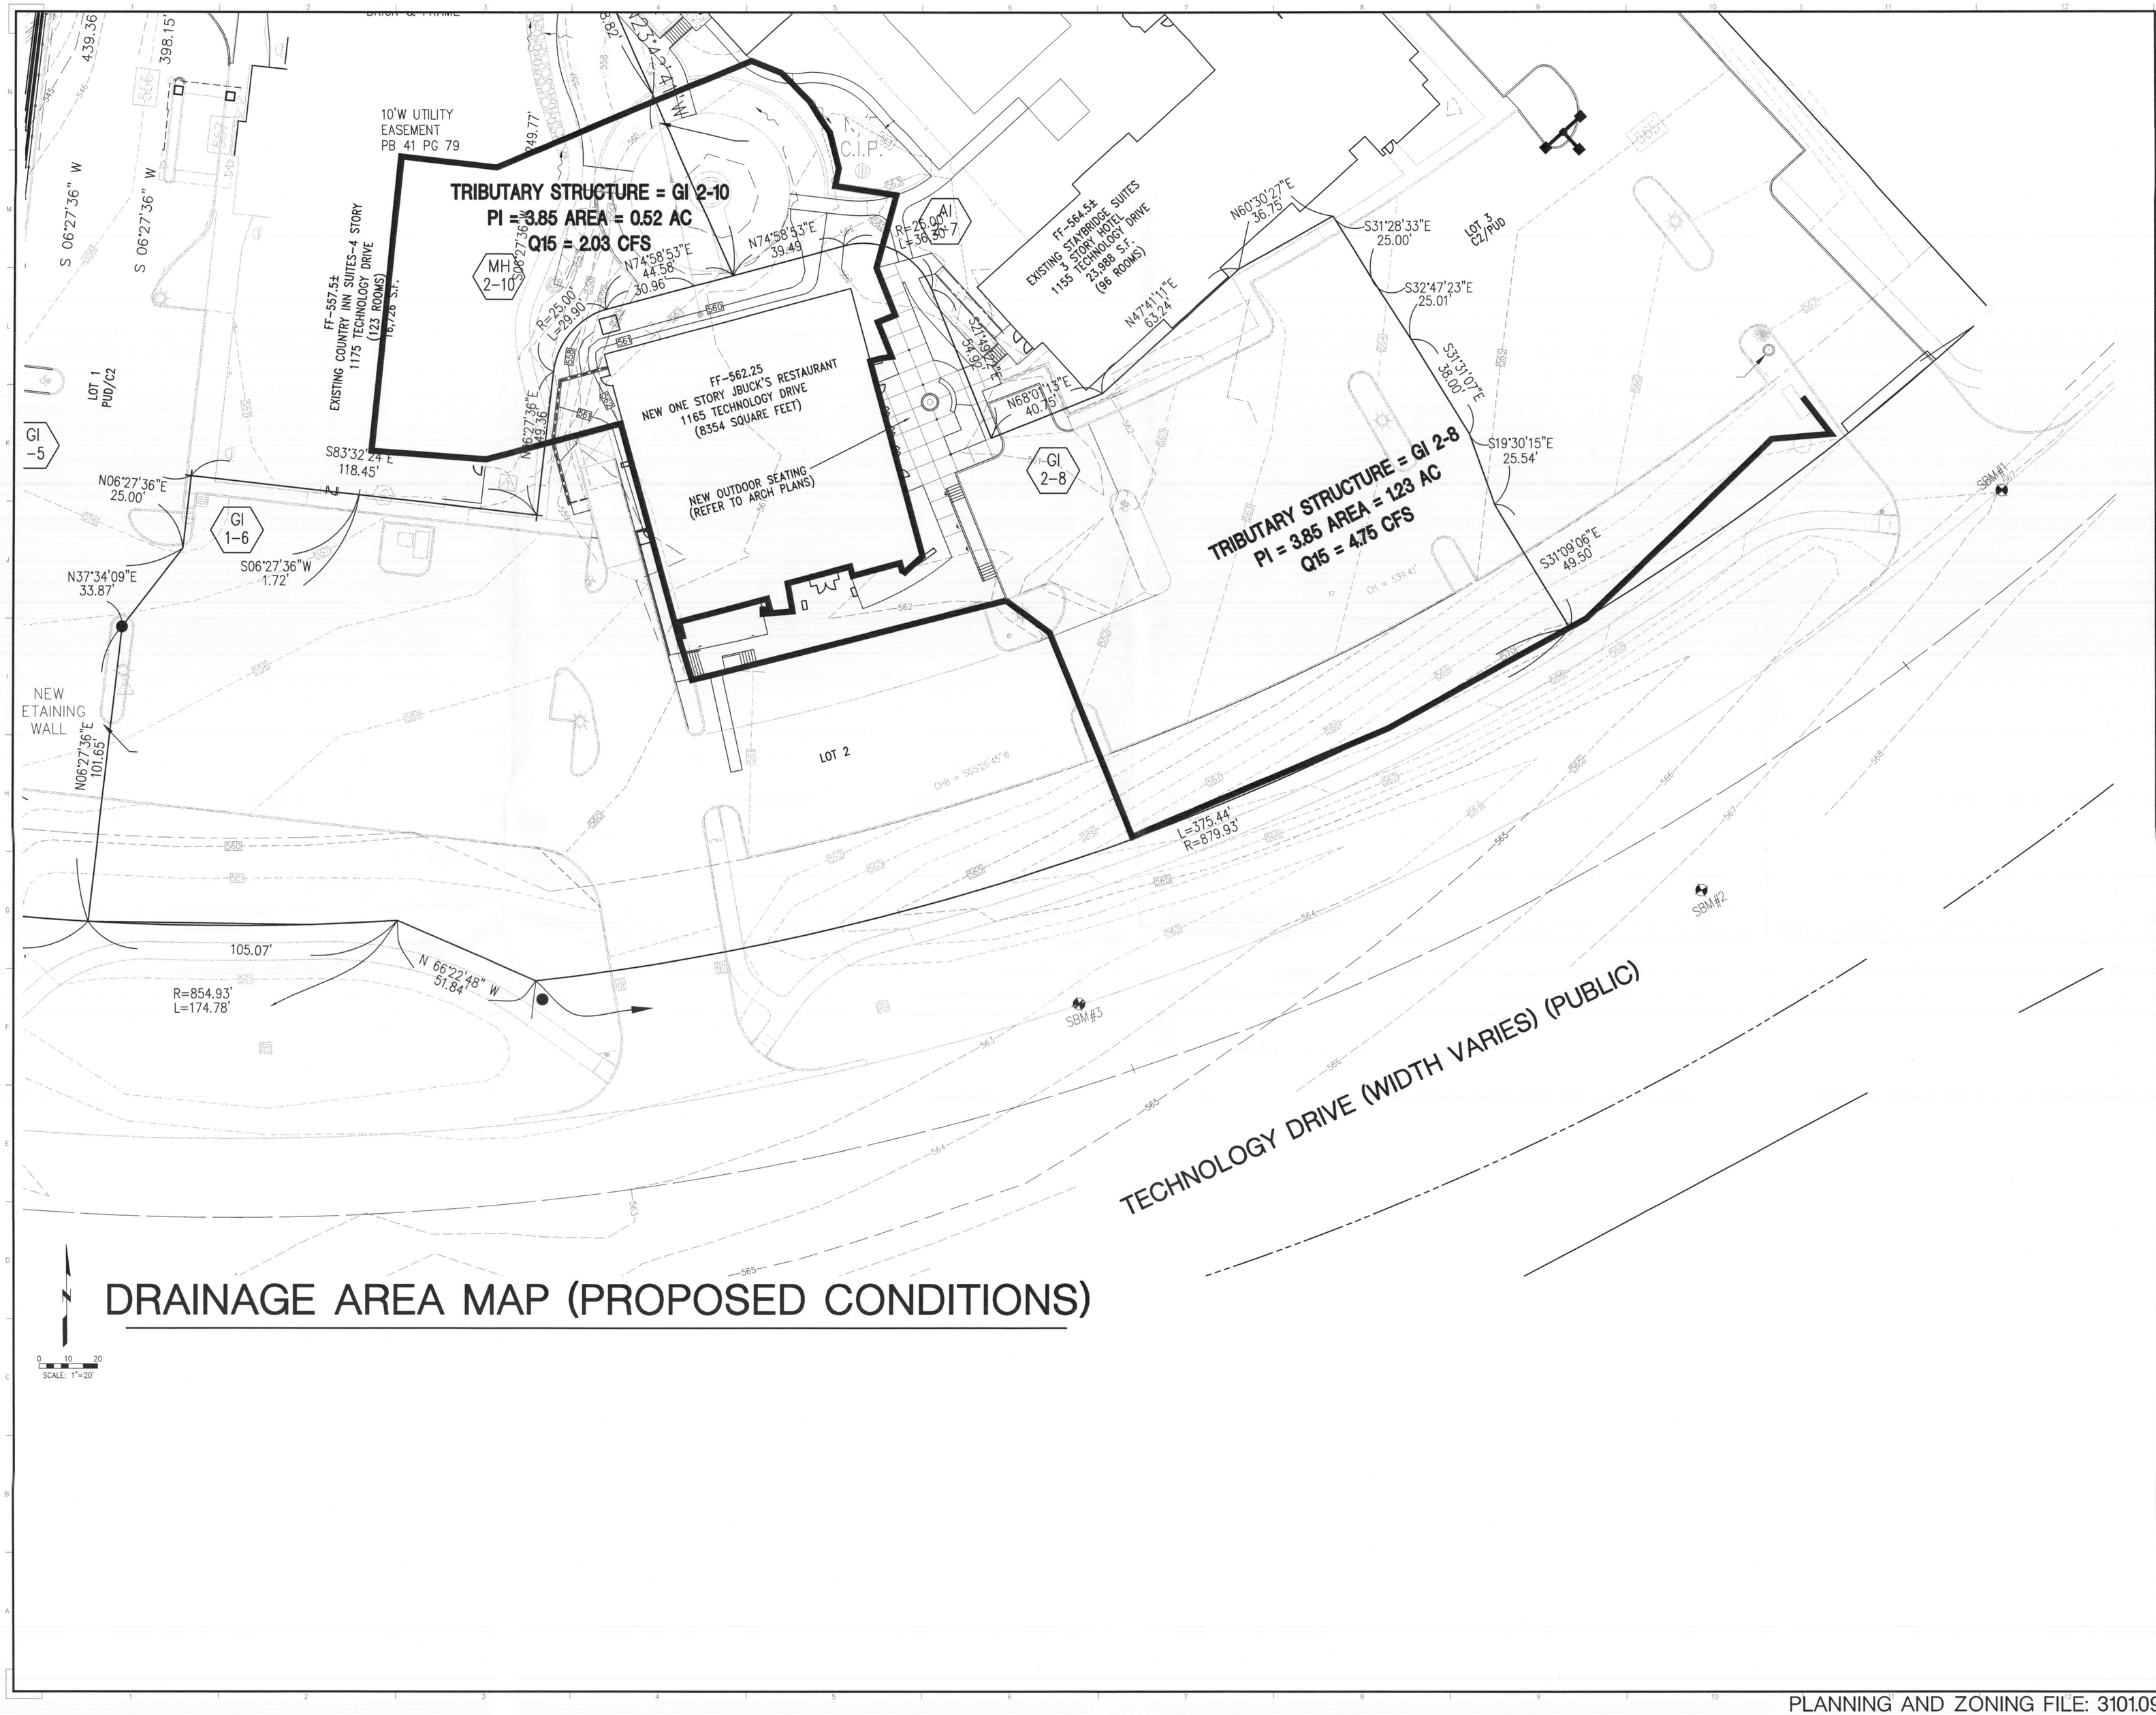

DRAINAGE AREA MAP (PROPOSED CONDITIONS)

PLANNING AND ZONING FILE: 3101.09

ENGINEERS
ARCHITECTS
SURVEYORS
SCIENTISTS

Farnsworth
GROUP

20 ALLEN AVENUE, SUITE 200
ST LOUIS, MISSOURI 63119
(314) 962-7900 / (314) 962-1253 Fax

www.f-w.com

ISSUE:

#	Date:	Description:
1	8/30/05	CROSS ACCESS ESMT

REGISTERED STATE OF MISSOURI ENGINEER
JAMES P. BRUNE
NUMBER
E-13347
PROFESSIONAL ENGINEER
8/31/05

PROJECT:
JBUCK'S
RESTAURANT

LOT 2
PERSIMMON
POINTE

1165 TECHNOLOGY DR
O'FALLON, MO

Date:	06/28/05
Design/Drawn:	JPB
Approved:	JTB
Book No.:	-

SHEET TITLE:
DRAINAGE AREA MAP

SHEET NUMBER:
DA-2

SHEET 9 OF 9

Project No.: 299163.20

I drawgs | p: \1999\299163.20-s-40. dwg - restaurant \dwg\299163-BUCK'S-DA.dwg | DATE: 8/29/05 | TIME: 8:27:28 am |