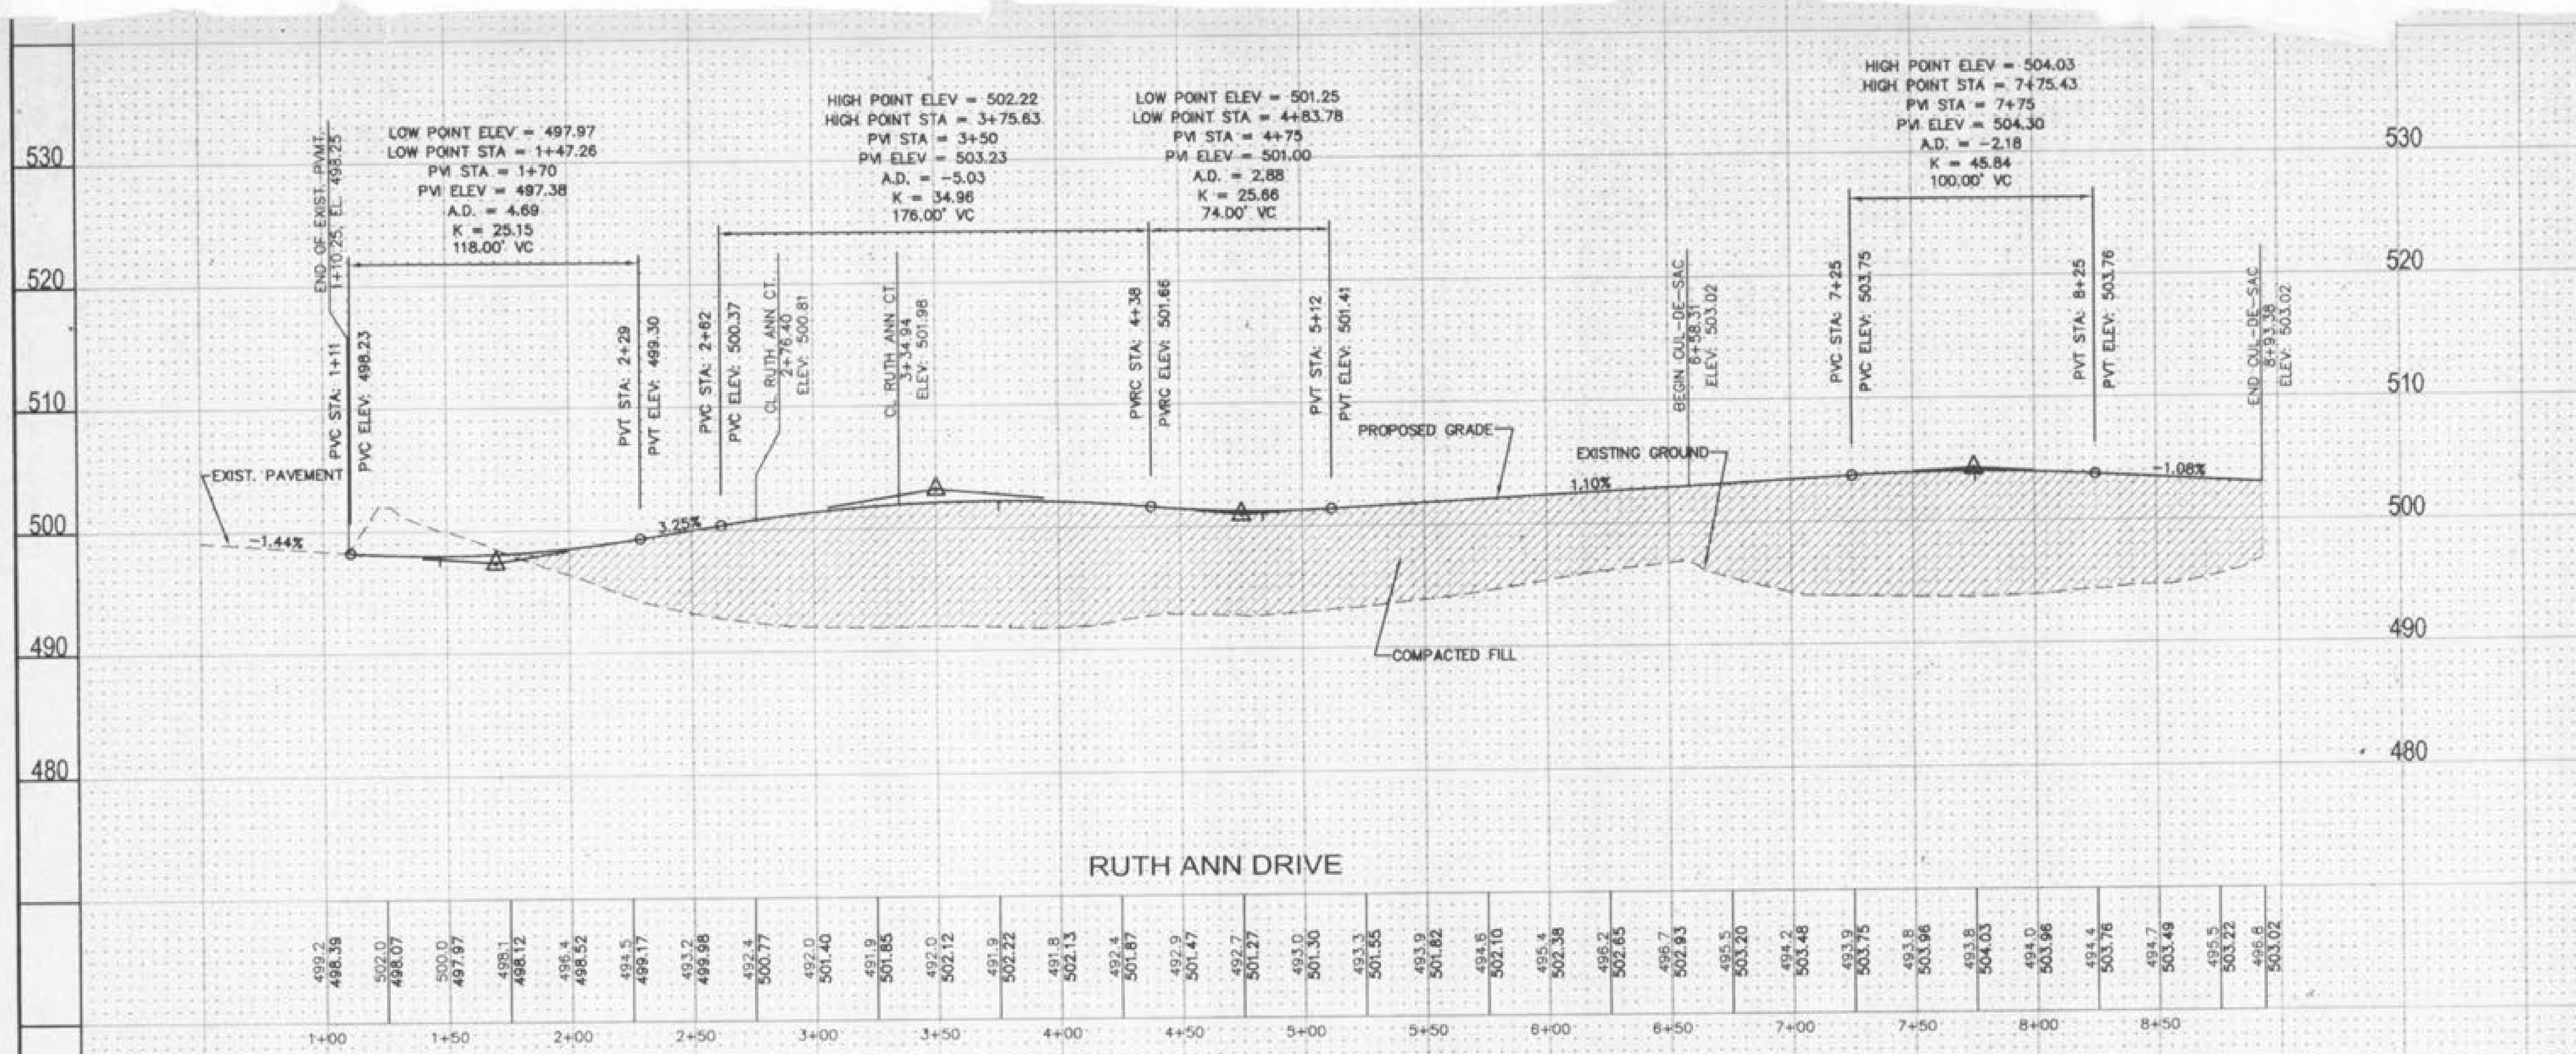

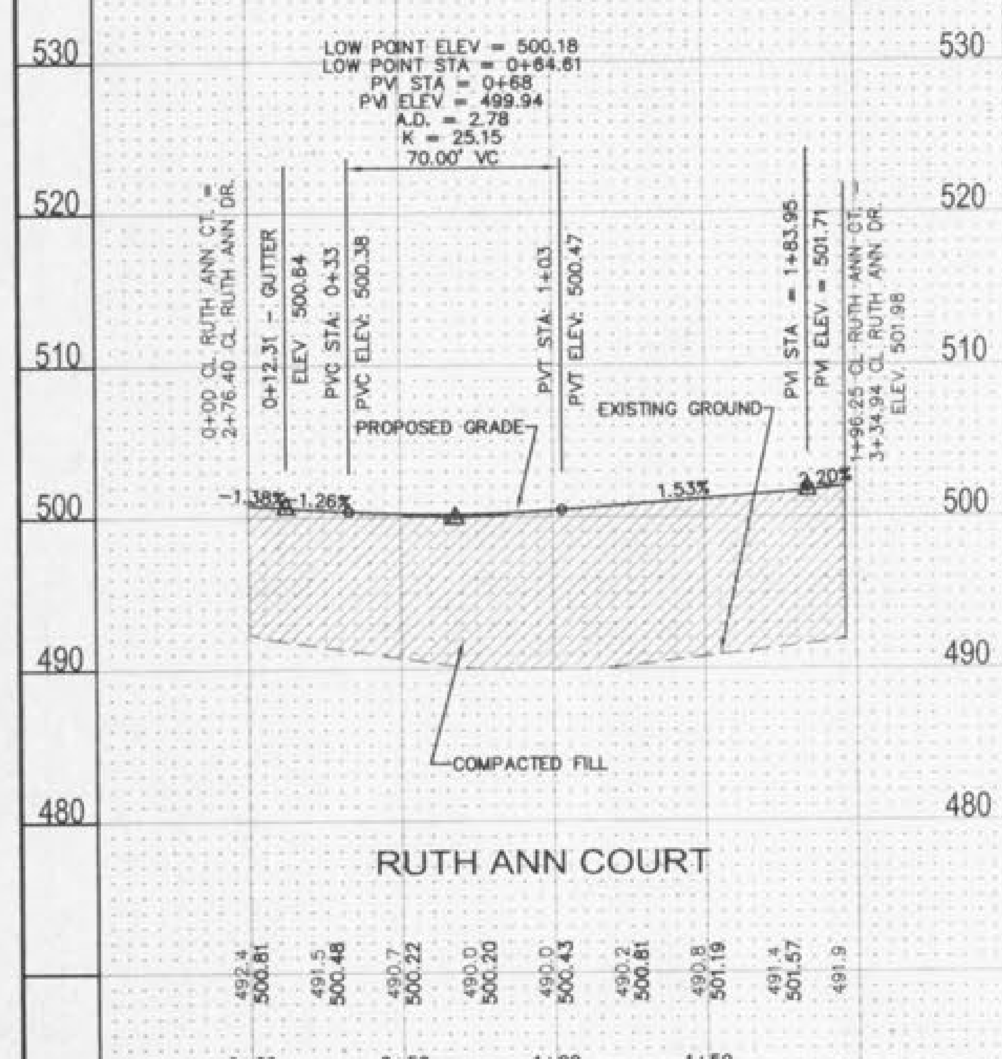

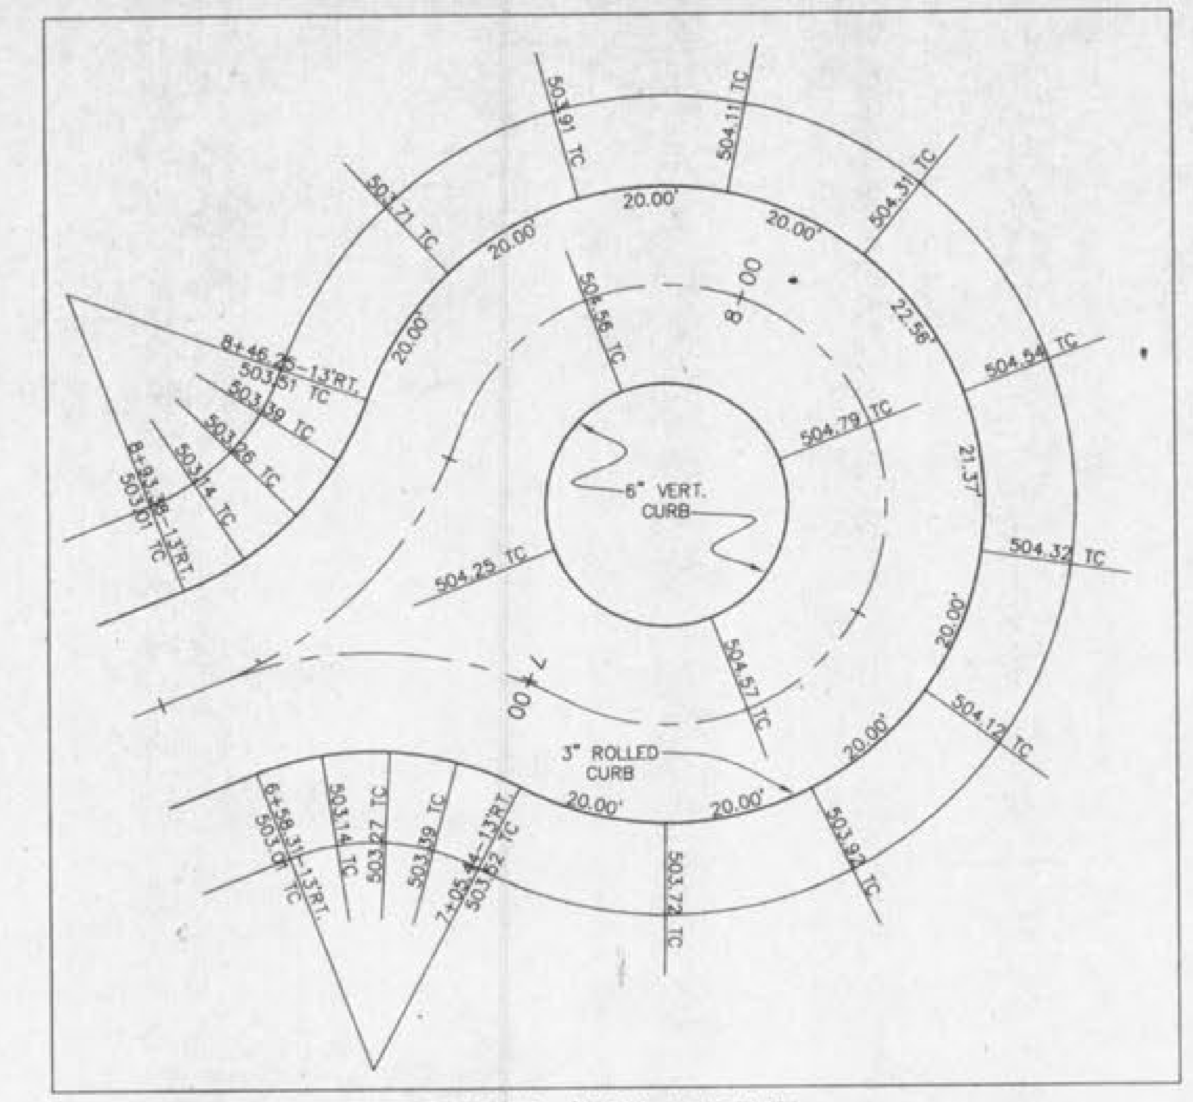

RUTH ANN DRIVE
SCALE: 1"=20'

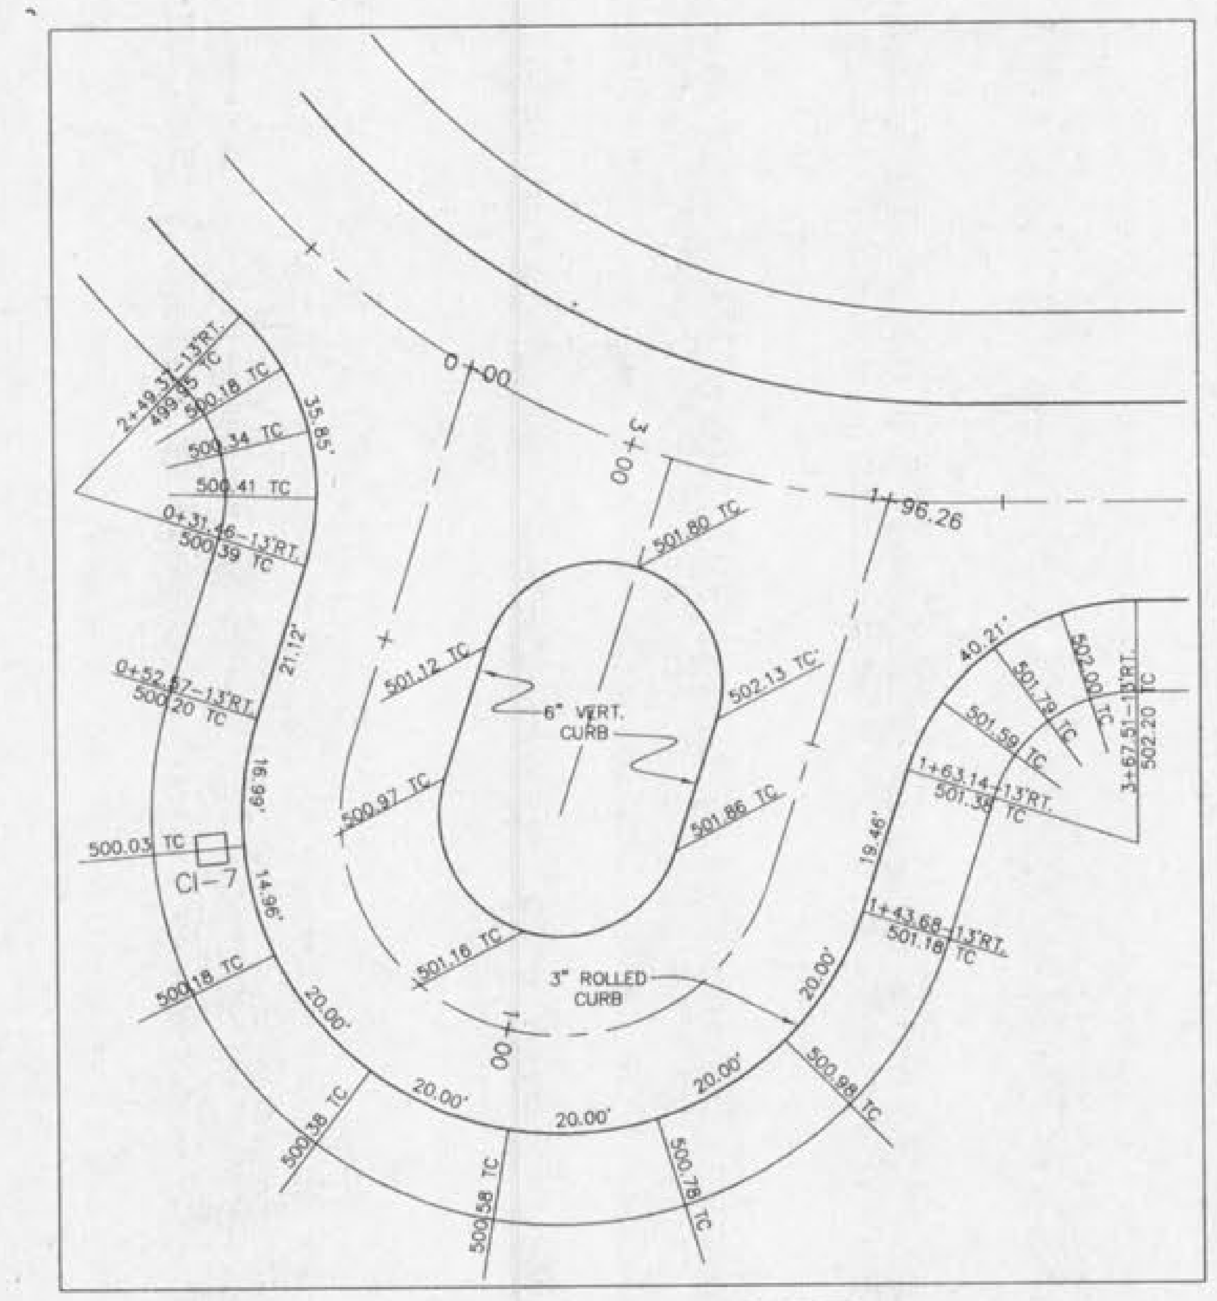

RUTH ANN COURT
SCALE: 1"=20'

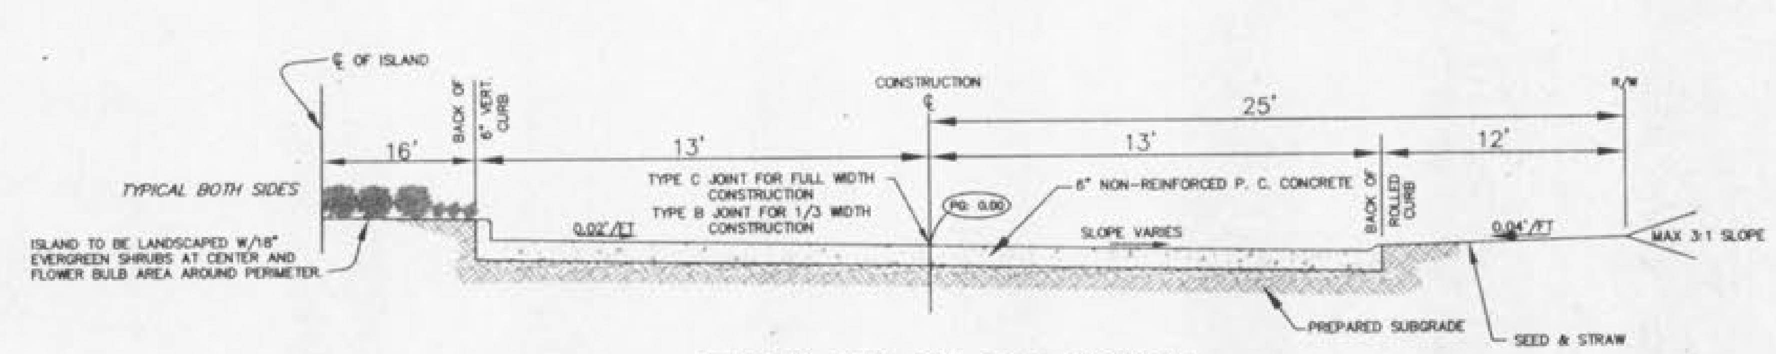

TYPICAL CUL-DE-SAC SECTION
(NOT TO SCALE)

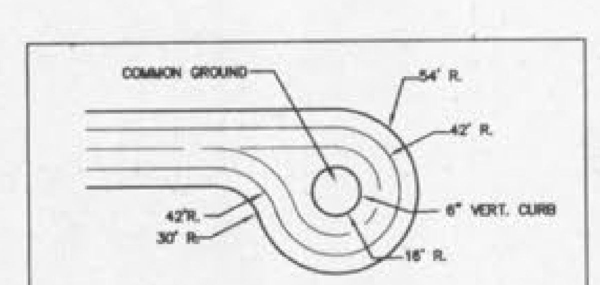

TYPICAL CUL-DE-SAC
N.T.S.

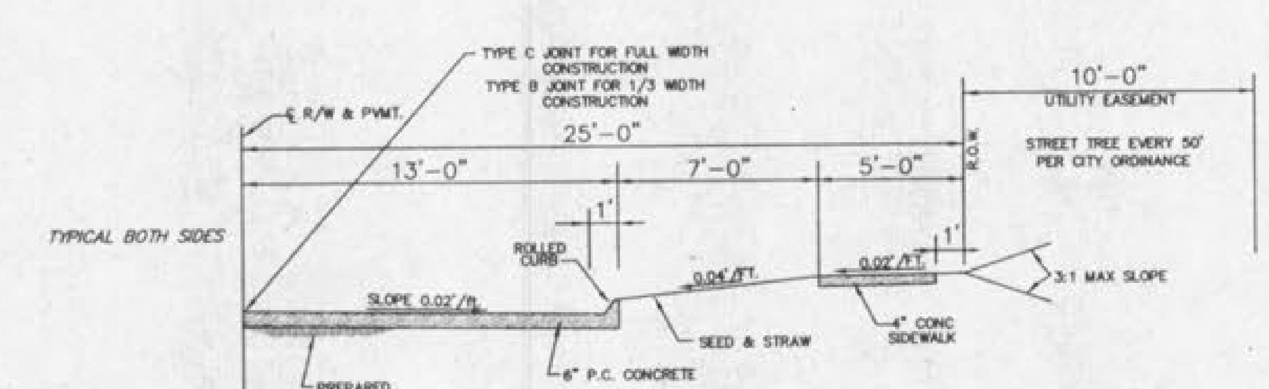

MINOR RESIDENTIAL ROADWAY
TYPICAL PVMT. SECTION
N.T.S.

ISSUE	REMARKS/DATE
1	10-19-01 FIRST SUBMITTAL
2	11-26-01 DCSD & CITY COMMENTS
3	12-11-01 AGENCY REVIEWS
4	12-12-01 DCSD COMMENTS & ADDRESSES
5	01-18-02 CITY COMMENTS

PREPARED FOR:
GOLDKAP III, L.L.C.
401 NORTH LINDBERGH BOULEVARD
ST. LOUIS, MO. 63141
(314) 432-3088

1/25/2002

PREPARED BY:
THE STERLING CO.
ENGINEERS & SURVEYORS
5055 NEW BAUMGARTNER ROAD
ST. LOUIS, MISSOURI 63129
(314)-487-0440 FAX 487-8944
E-Mail: Sterling@sterling-eng-sur.com

DRAWN:
DESIGNED:
CHECKED:

PROJECT:
KENSINGTON PLACE ADDITION

SHEET TITLE:
STREET PROFILES & DETAILS

NO.		
01	01	012

M.S.D.
P#
DIGITAL FILE LOCATION
SERVER=STERLING-2
G:\S\
1012IMP.dwg

SHEET 4 OF 7

BASE MAP